


REFERENCE		
Level.	Colour.	R.L.
4		2746
5 ^B		2704
5 ^A		2682
5		2612
6 ^A		2512
6		2404

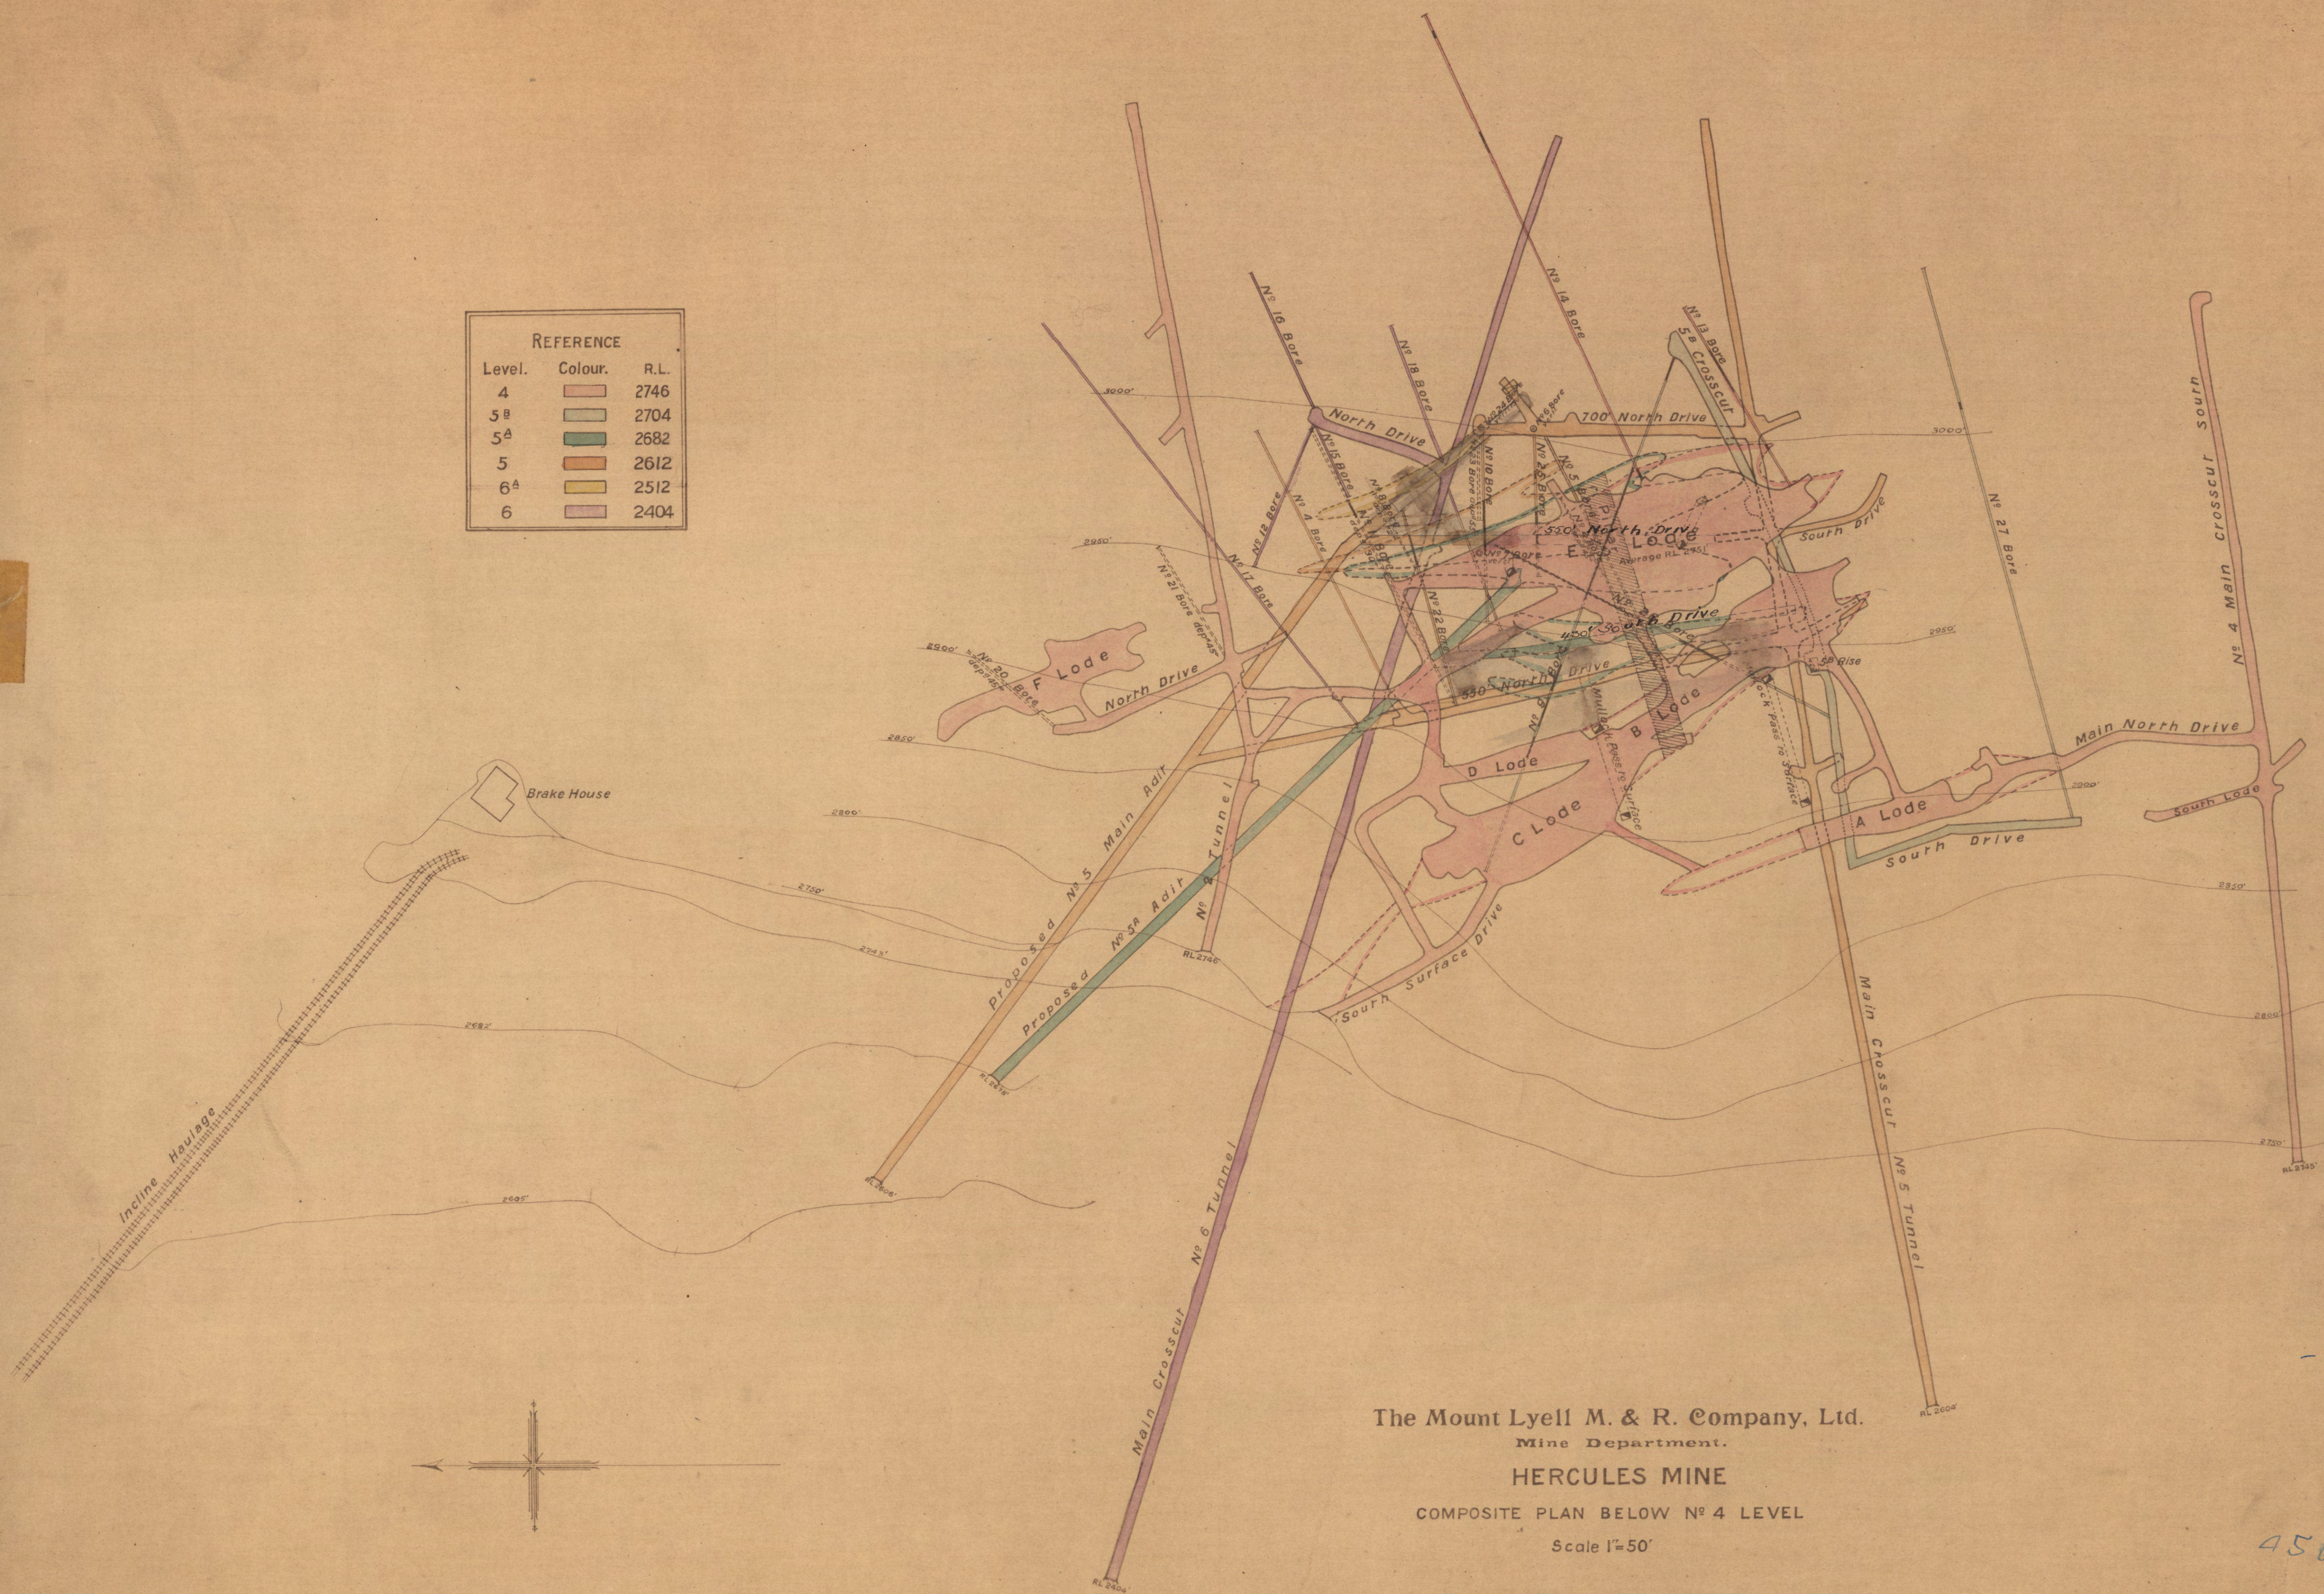

The Mount Lyell M. & R. Company, Ltd.

Mine Department.

HERCULES MINE

COMPOSITE PLAN BELOW NO. 4 LEVEL

Scale 1"=50'

456/51

456

8-456

53

456

5 cm