


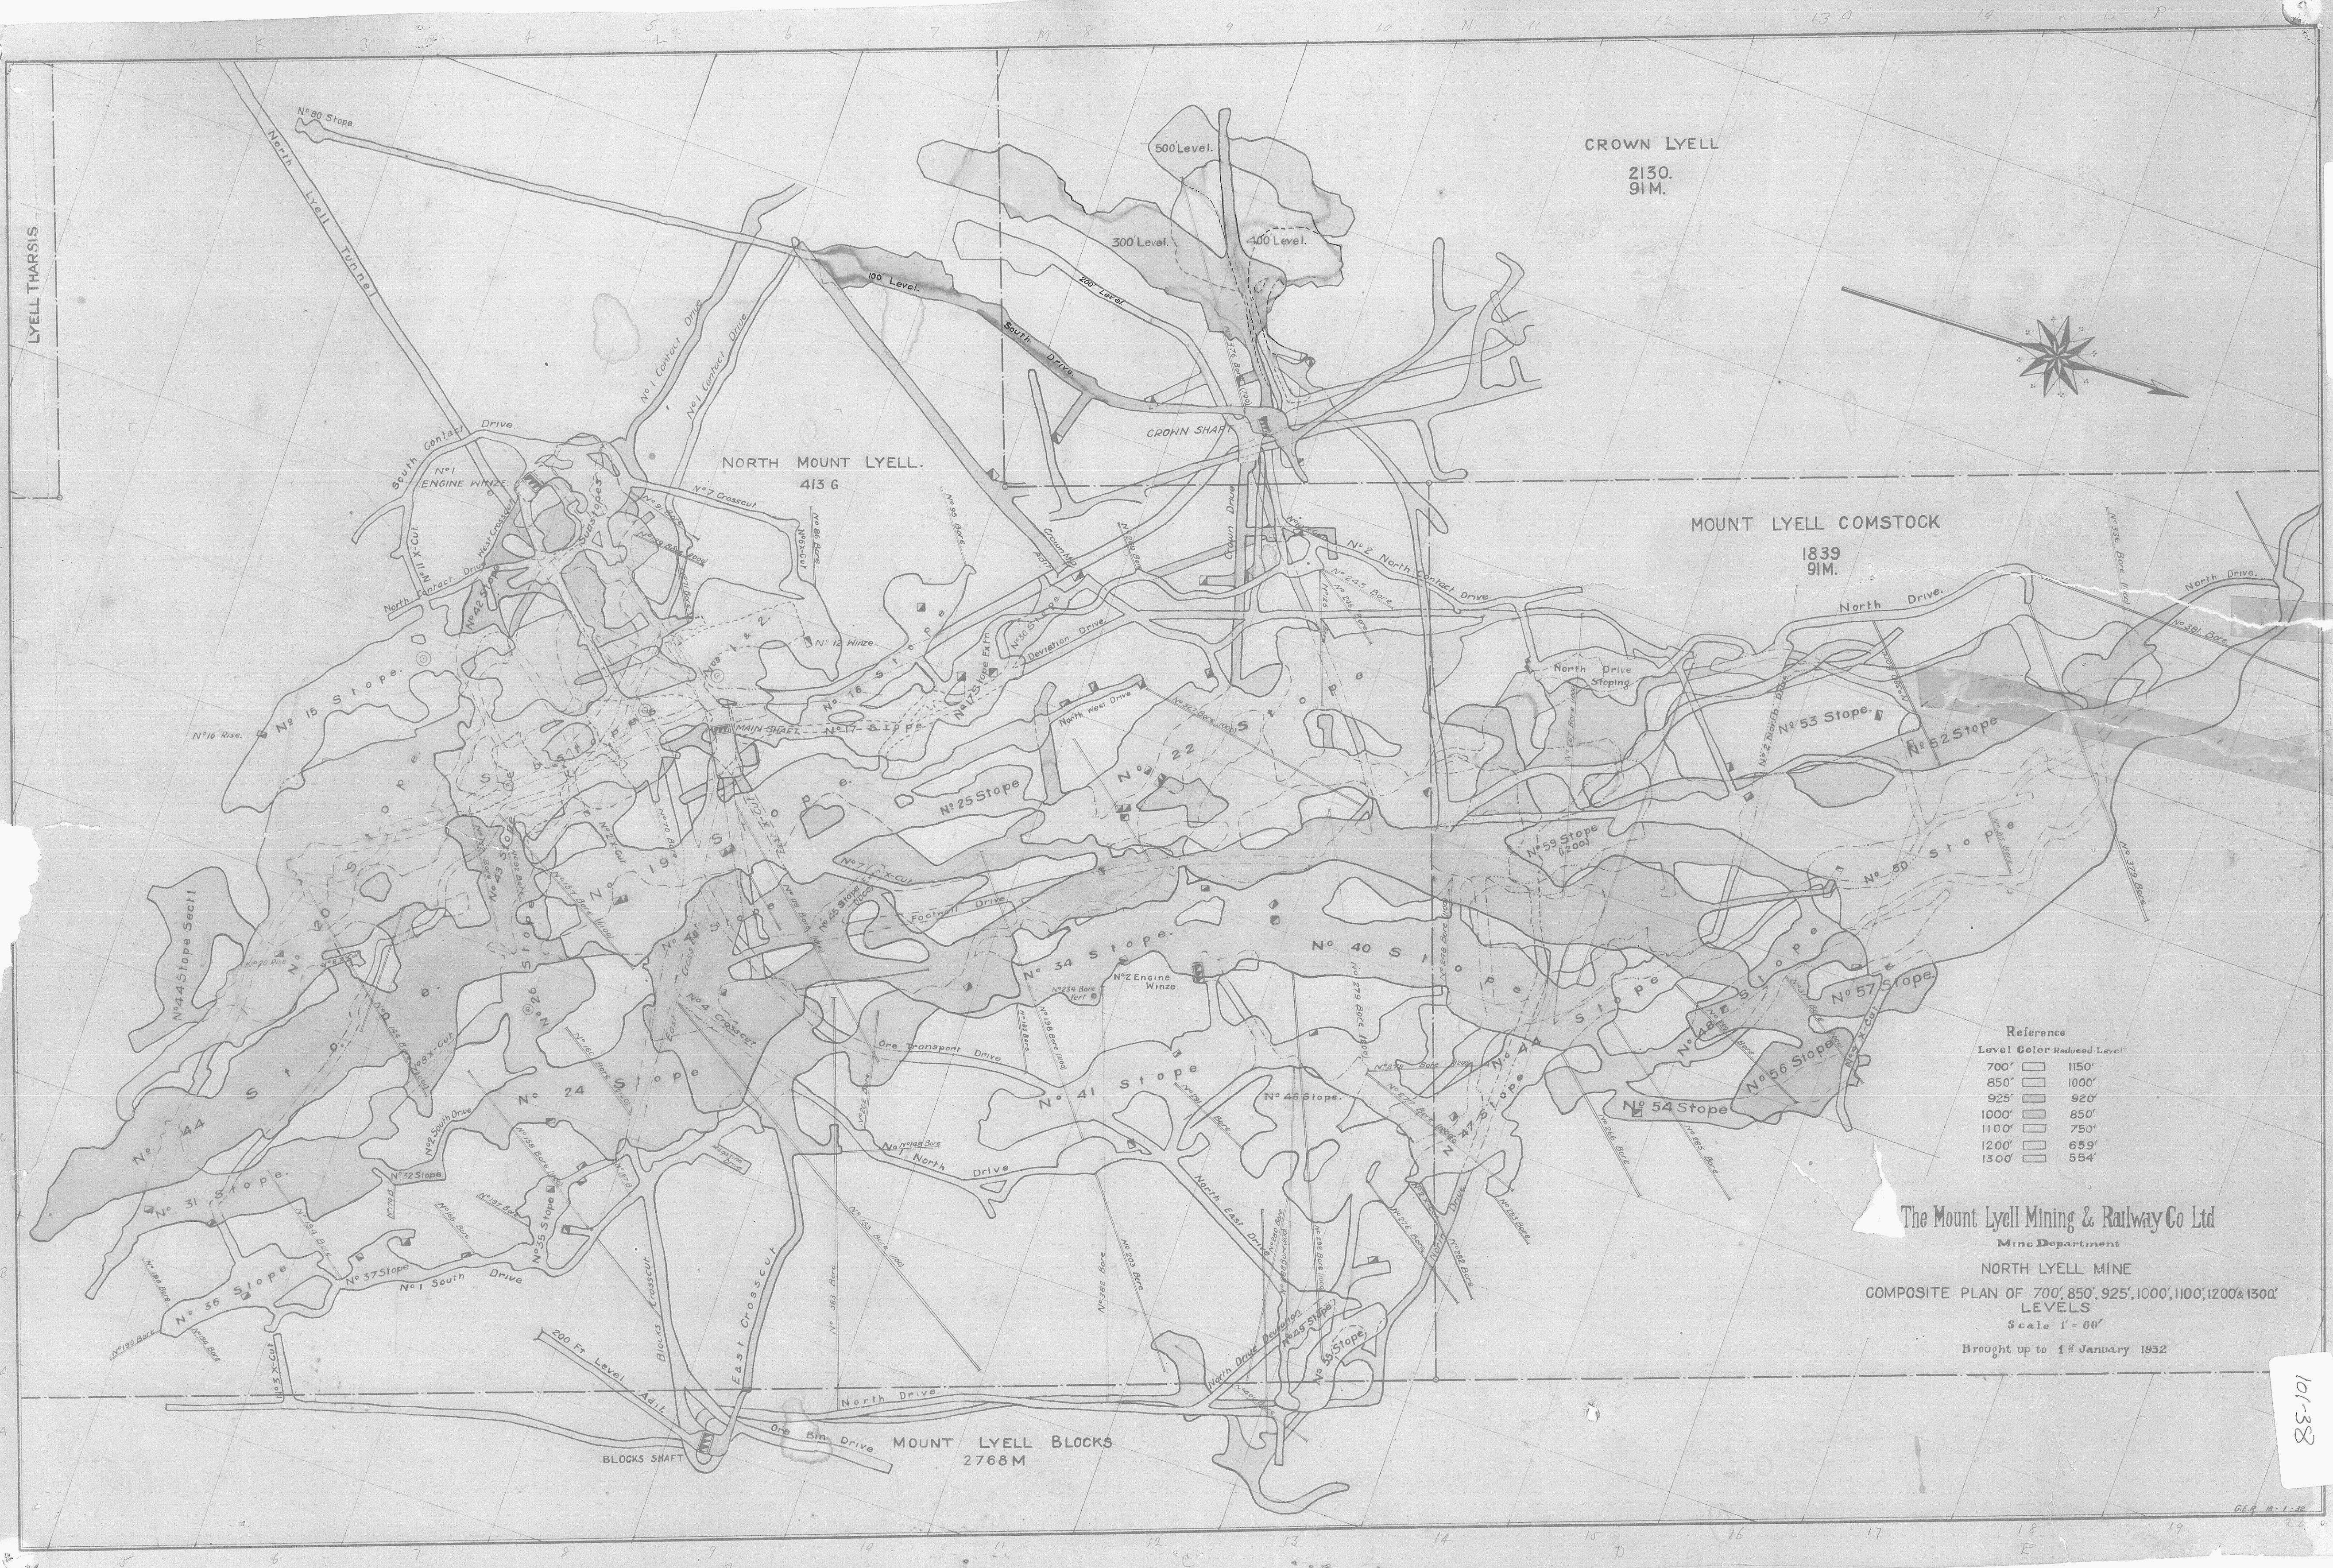

LYELL THARSIS

CROWN LYELL
2130.
91 M.

NORTH MOUNT LYELL.
413 G

MOUNT LYELL COMSTOCK
1839
91 M.

MOUNT LYELL BLOCKS
2768 M

Reference

Level	Color	Reduced Level
700'		1150'
850'		1000'
925'		920'
1000'		850'
1100'		750'
1200'		650'
1300'		554'

The Mount Lyell Mining & Railway Co Ltd
Mine Department
NORTH LYELL MINE
COMPOSITE PLAN OF 700', 850', 925', 1000', 1100', 1200' & 1300'
LEVELS
Scale 1" = 60'
Brought up to 1st January 1932

101-38