
1468

544

5 cm

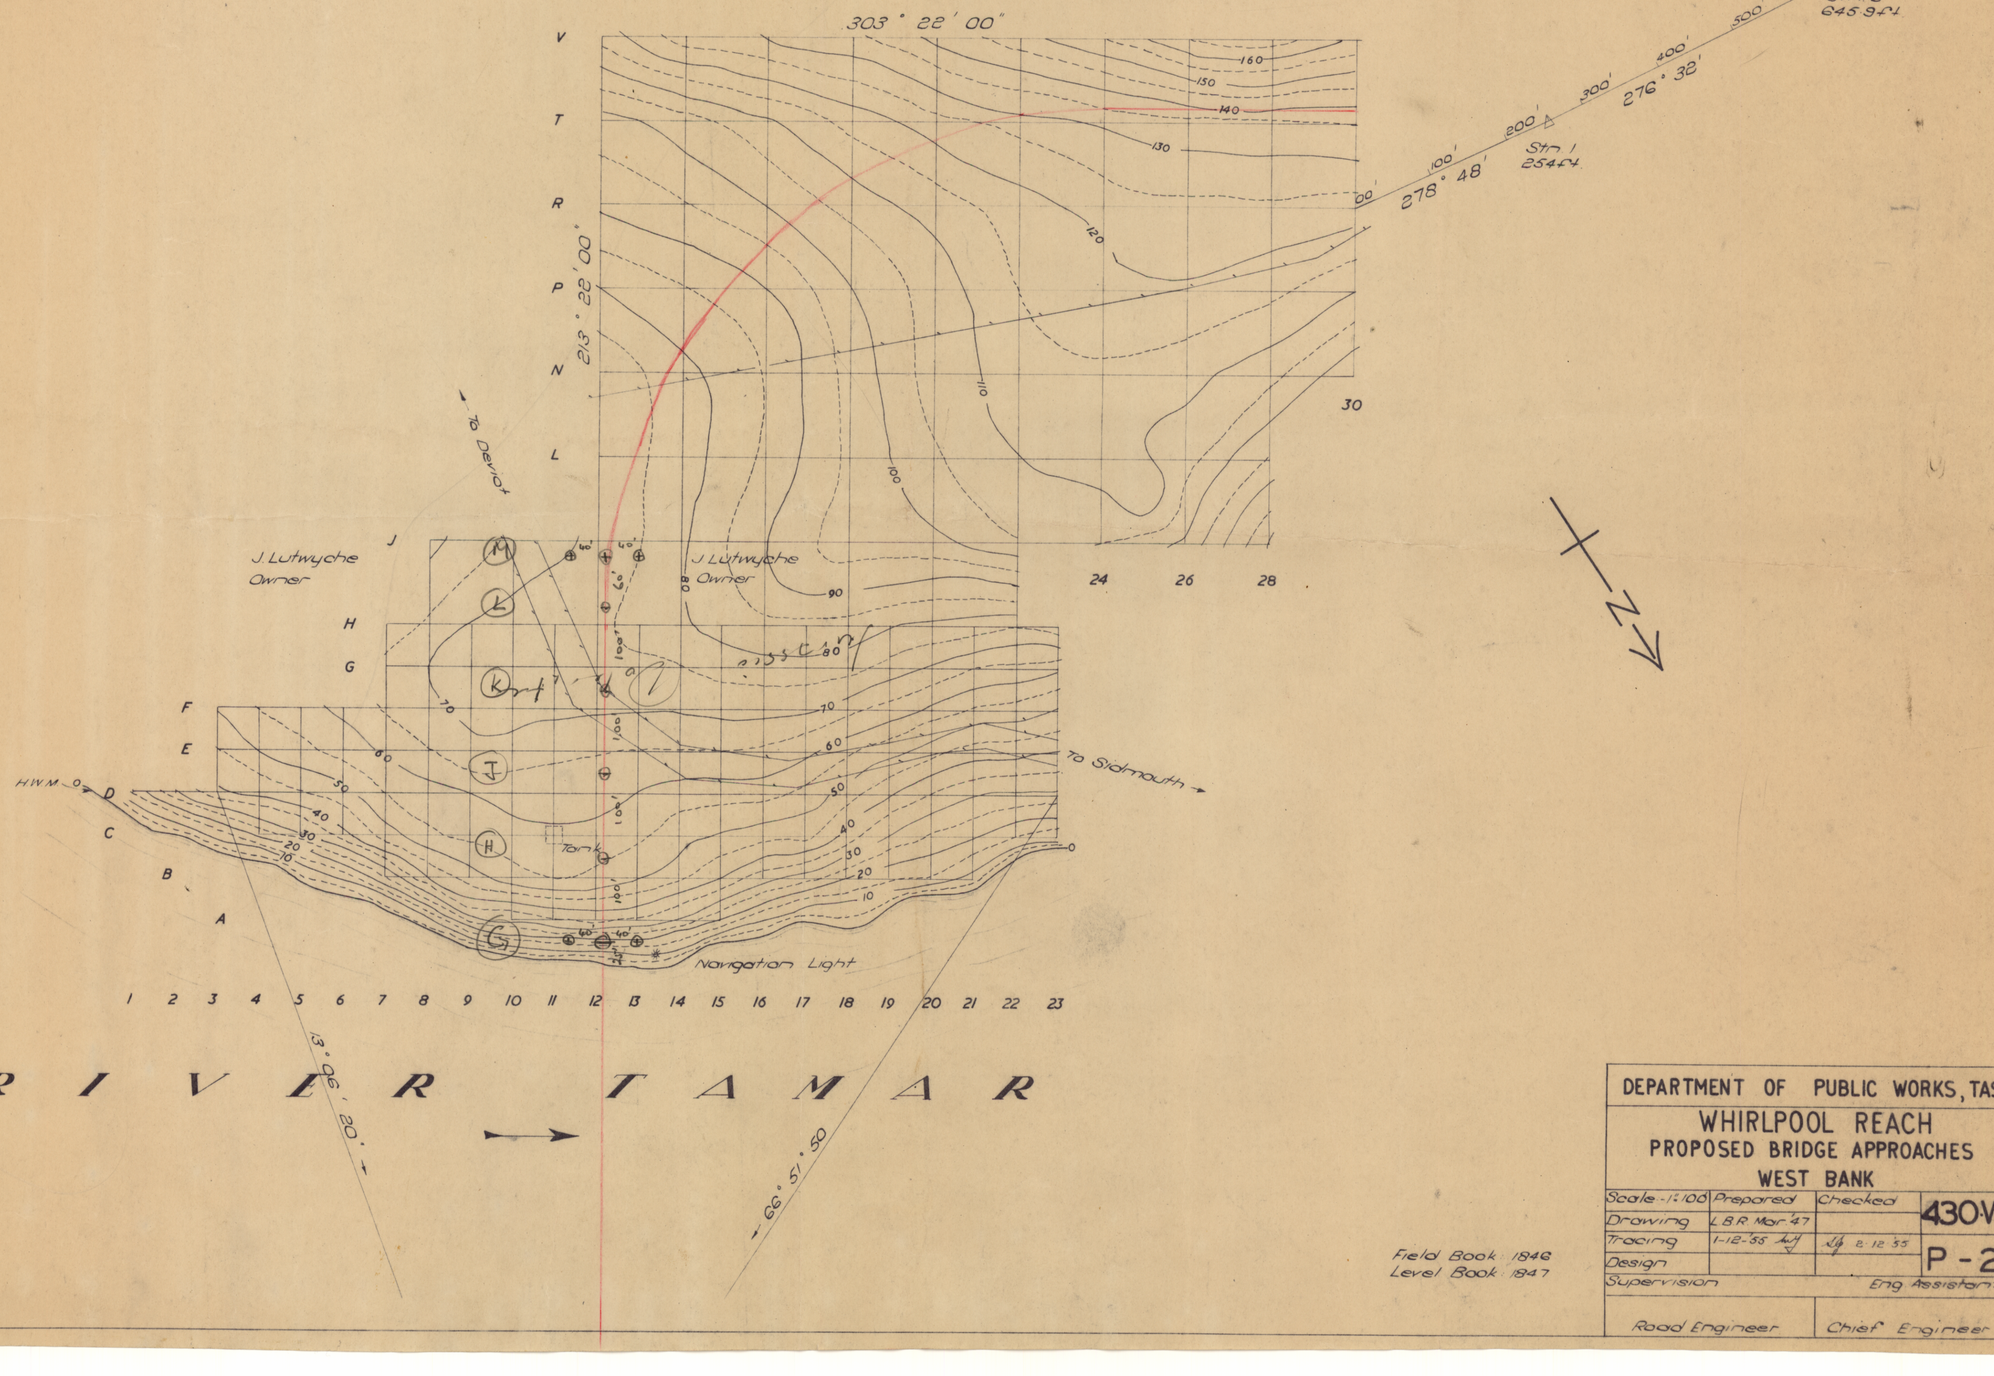

Field Book 1846
Level Book 1847

DEPARTMENT OF PUBLIC WORKS, TAS.			
WHIRLPOOL REACH PROPOSED BRIDGE APPROACHES WEST BANK			
Scale - 1:100	Prepared	Checked	430-W
Drawing	L.B.R. Mar '47		
Tracing	1-12-55	8.12.55	P-2
Design			
Supervision		Eng Assistant	
Road Engineer		Chief Engineer	

1468-30