

DULVERTON - RAILTON ROAD



LATROBE - RAILTON RAILWAY

ENNIS AVENUE

DULVERTON - RAILTON ROAD

LAYOUT OF PLANT AND QUARRY.
GOLIATH PORTLAND CEMENT CO. LTD.
RAILTON - TASMANIA.
11/2/52.

Surface Levels at Drill Hole thus $+99.00$.
All Levels are in relation to Plant Datum.
Holes 21, 22 & 23 were drilled in Quarry Floor.

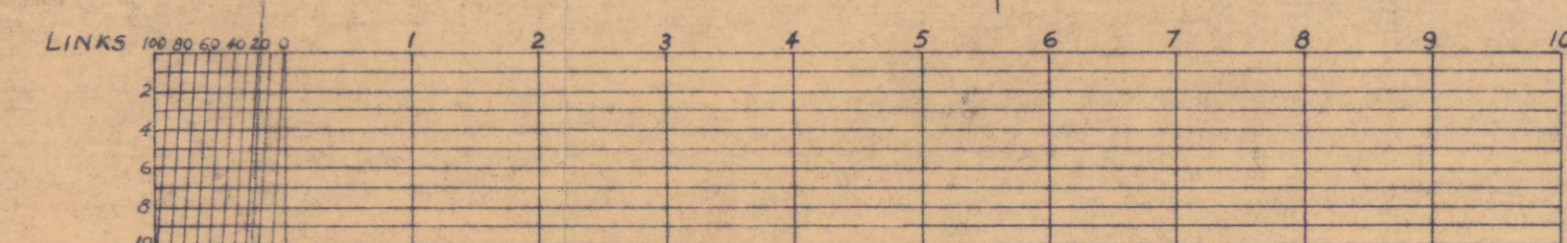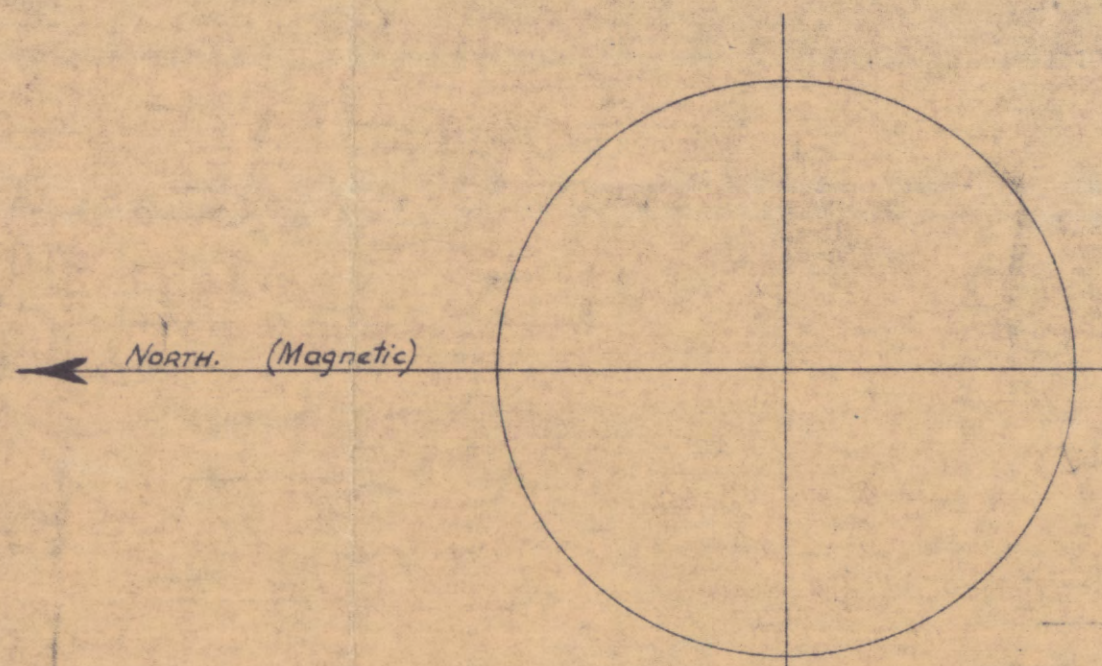

R.F. 1/1200.

