2226

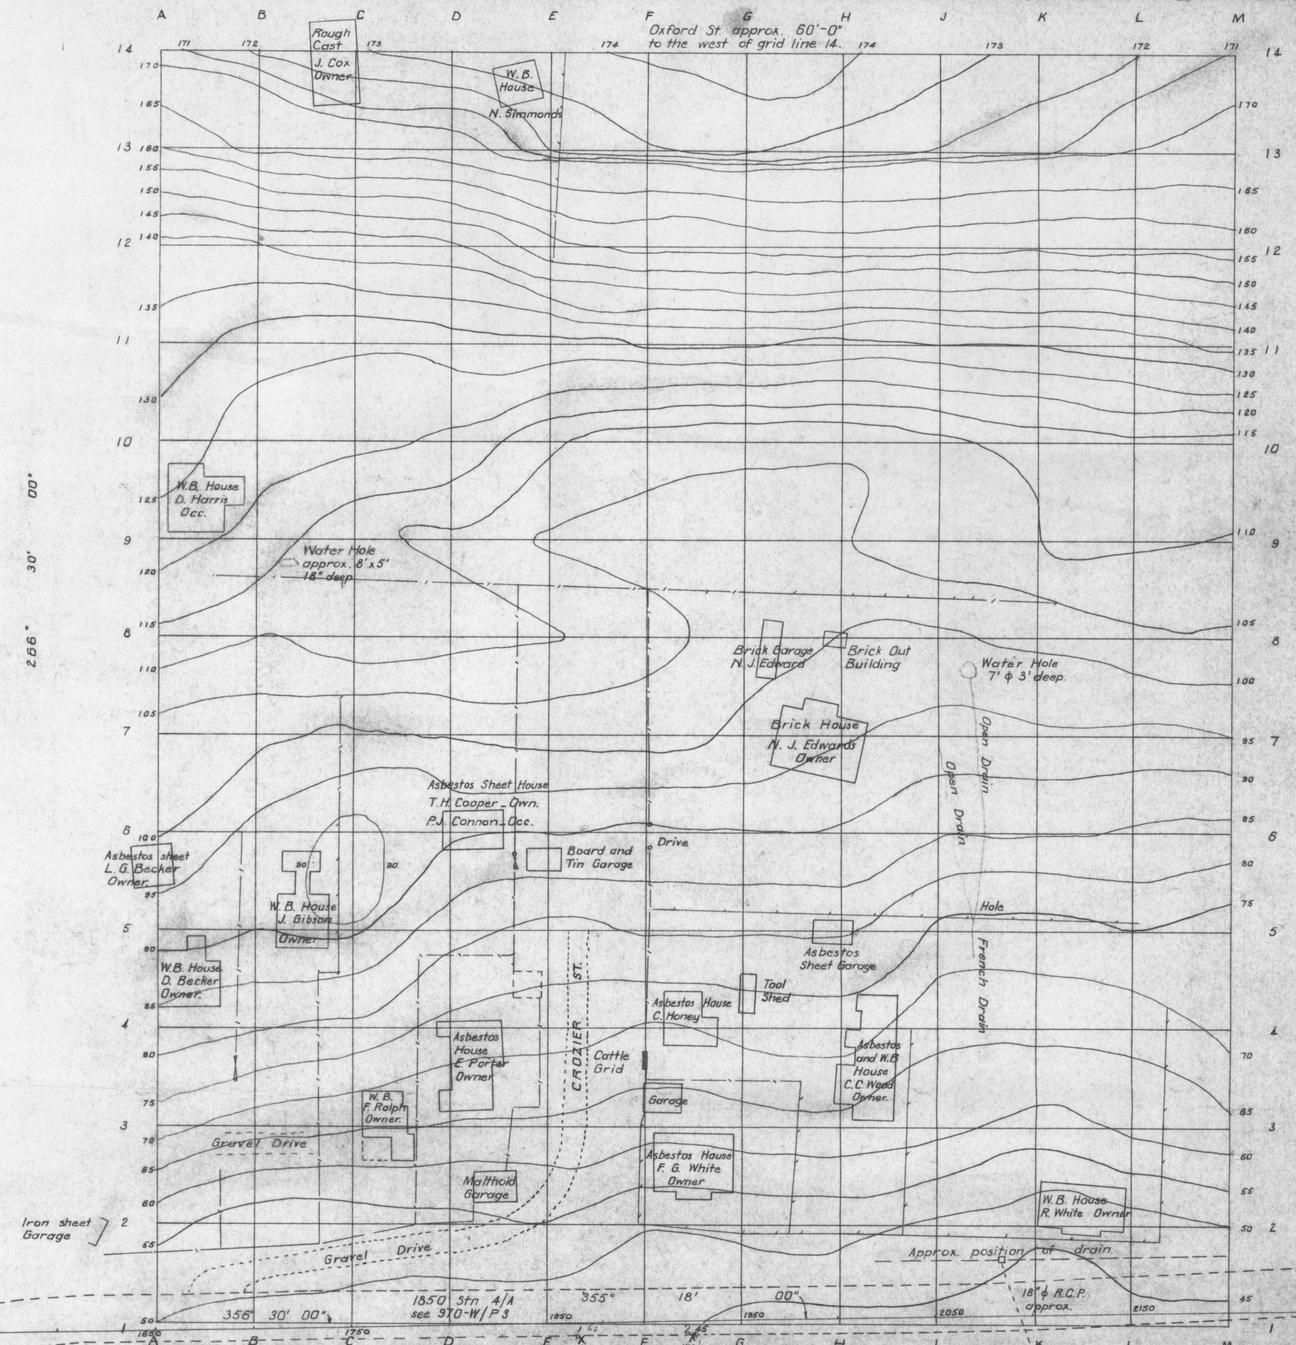

NOTE: Fences sketched in only.

Slip area extending north for approx 300' ± from 100' ± north of grid line M.

See letter 6096/62 14/11/62.

2226-30

AMENDMENTS	DATE

For pavement depth see longitudinal section.

If not shown, minimum consolidated pavement depth is inclusive of existing pavement and on new work: subject to modification prior to construction.

Drainage requirements to be responsibility of Engineer-in-Charge.

Entrances and accesses are to be retained or replaced to equivalent standard.

DESIGN SPEED	M.P.H.
Formation width	
Pavement width	
Parking Strips	
Footpaths	
Normal Crossfall 1 in.	
Total V.P.D. designed for	
Commercial V.P.D. designed for	

Drawn	P.L.S. & K.C.T. Dec'60.	Checked	
Designed			
Traced	9·3·61.	10·3·61.	
Supervision:		Designs Officer	
		Planning Engineer	
		Road Engineer	

Scales	Surveyed	Survey Books
1" = 40'-0"	W.W. Nov.'60	L.B. 3669
Level Datum	Assumed.	
Azimuth Datum	Compass.	

Chief Engineer

DEPARTMENT OF PUBLIC WORKS, TASMANIA

WEST TAMAR HIGHWAY.

BEAUTY POINT - INSPECTION HEAD.

970-W / P 9

SHEET CHAINAGE