


CROSS SECTIONS AT 50 FT. CHAINAGES.
DAM No. 3.

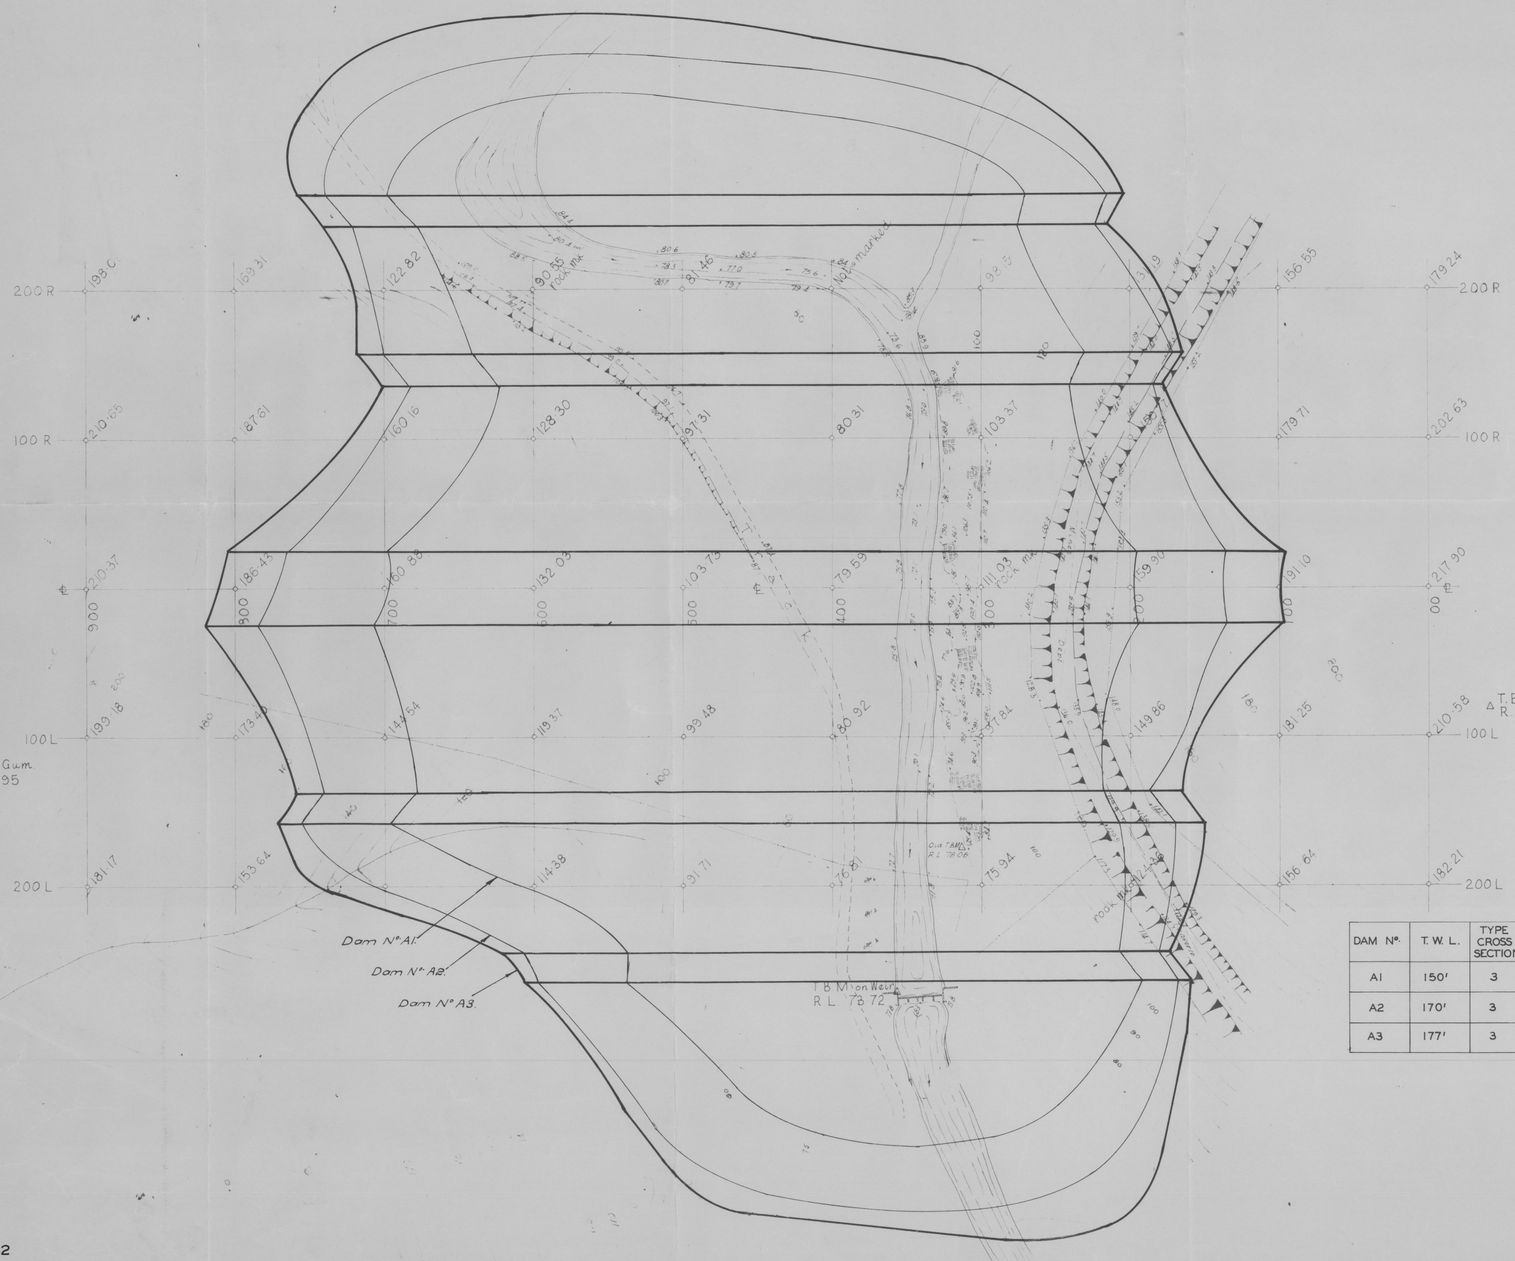

DAM No.	T. W. L.	TYPE CROSS SECTION	QUANTITY OF FILL CU. YDS.	FREEBOARD ABOVE T.W.L.	CREST LENGTH	MAX. BASE LENGTH		STORAGE CAPACITY M.G.
A1	150'	3	340,000	10'	500'	690'		338
A2	170'	3	584,000	10'	640'	750'		666
A3	177'	3	639,000	10'	714'	790'		800

NOTE
Contours show N.S.L.

© GUTTERIDGE HASKINS & DAVEY. COSULTING ENGINEERS
HOBART MELBOURNE LAUNCESTON

METROPOLITAN WATER BOARD
ALL IN DAMS Nos. A1 A2 & A3.
RISDON BROOK DAM SITE.

SCALE	40 ft = 1 inch.		1810-2-10
DESIGNED			
DRAWN			
CHECKED			
APPROVED			REVISION

2462 -82

2462