
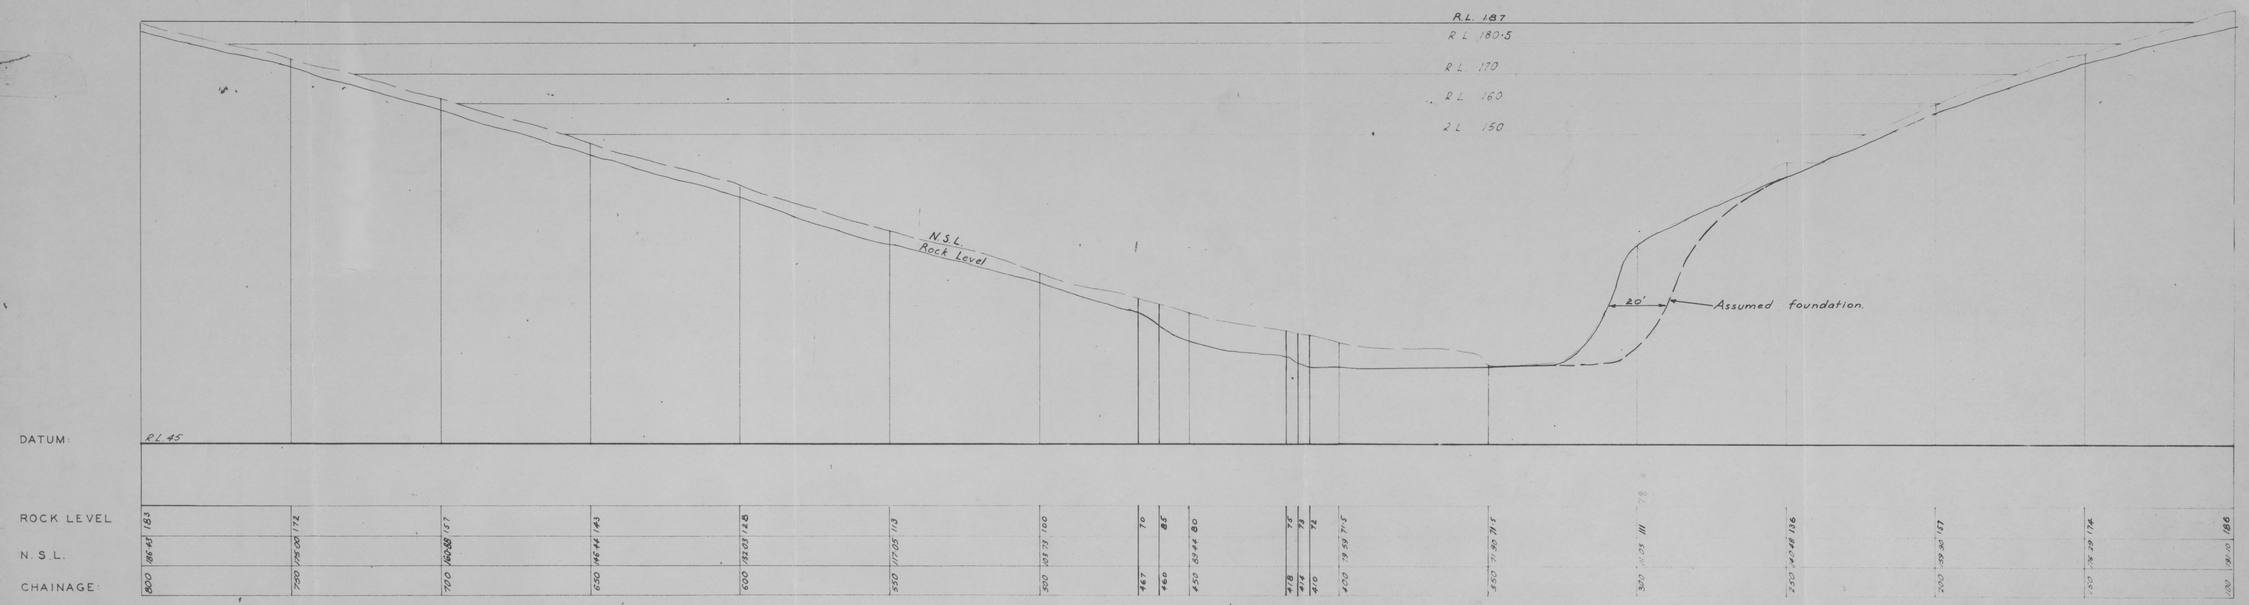



LONGITUDINAL SECTION ON CENTRE LINE

SCALE: 20 FT TO 1 INCH

TYPE 1.

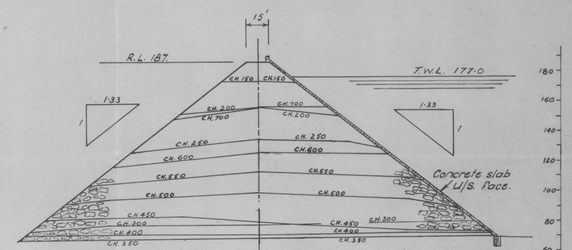

TYPE 2.

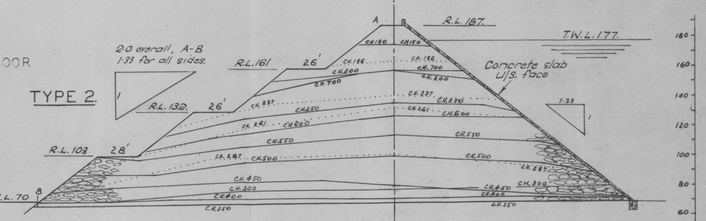

CROSS-SECTIONS AT 50 FT. CHAINAGES

Scale:- 1" = 40'-0"

NOTE:

1. Contours show rock levels as best known at present.
2. 20 ft. of cliff face removed.

DAM No.	T.W.L.	TYPE CROSS SECTION	QUANTITY FILL CU. YDS.	MAX. BASE WIDTH.	VOL. 1 FT. THICK U/S SLAB.	VOL. CUTOFF	STORAGE CAPACITY M.G.
R1	177·0	1	213,000	320'	2,800 YDS.	770 YDS	800
R2	177·0	2	260,500	405'	2800 YDS	770 YDS	800

© GUTTERIDGE HASKINS & DAVEY CONSULTING ENGINEERS
HOBART MELBOURNE LAUNCESTON

METROPOLITAN WATER BOARD

ROCKFILL DAMS No. 1 AND 2.

RISDON BROOK DAM SITE

SCALE	AS SHOWN		1810-2-6
DESIGNED			
DRAWN	D.G.S.	April 64	
CHECKED			
APPROVED			REVISION

2464 -82

2464