

W-7494


2494

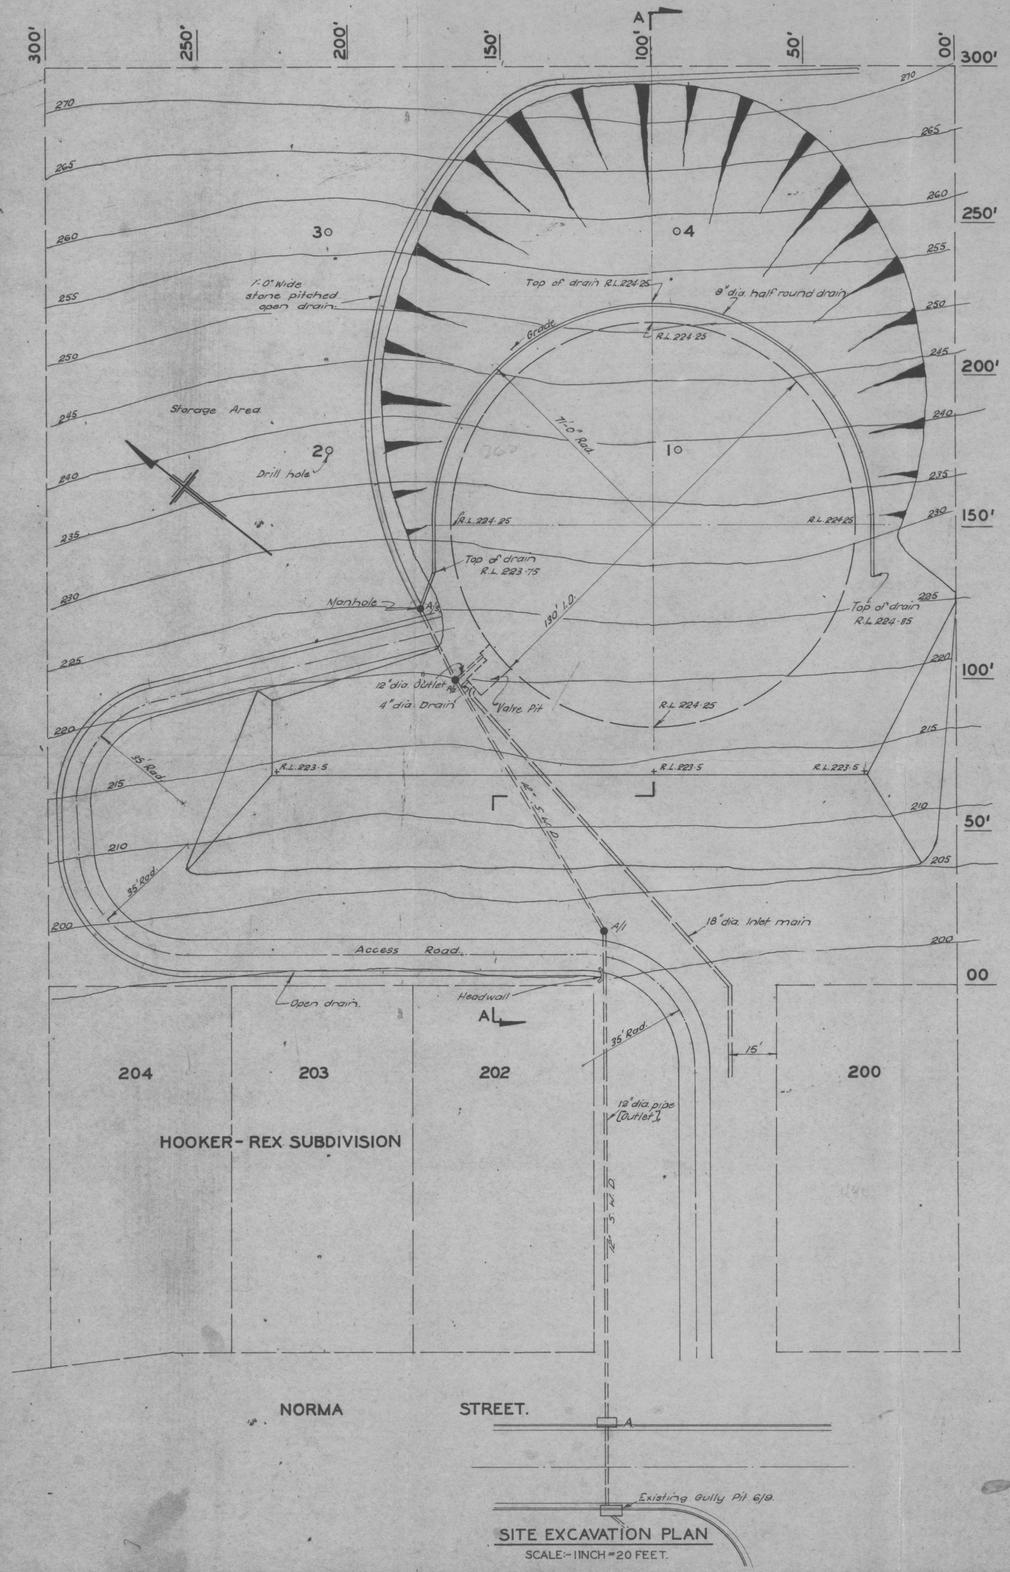


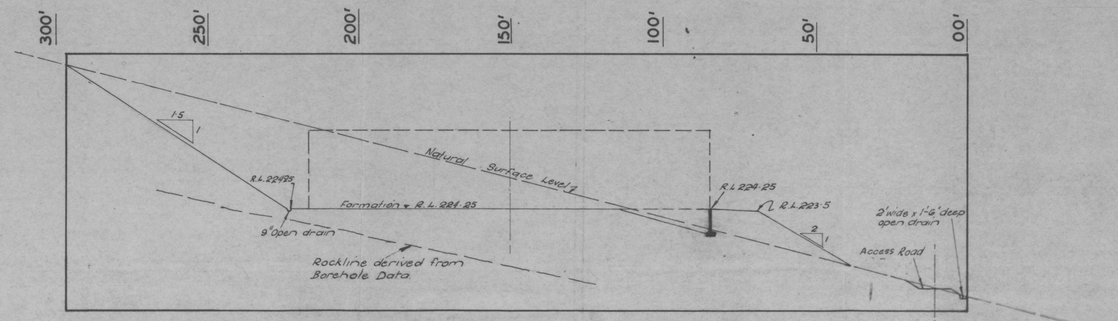

SECTION A-A

SCALE:-1 INCH = 20 FEET.

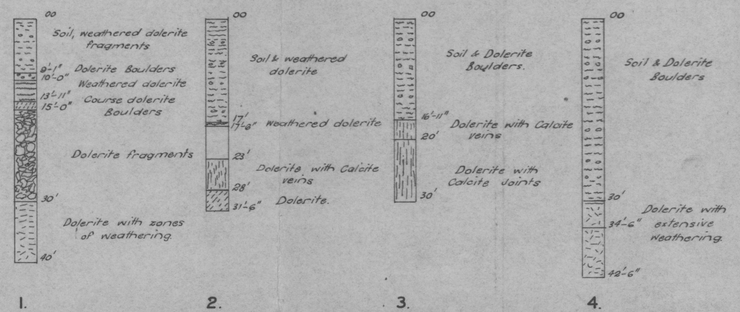


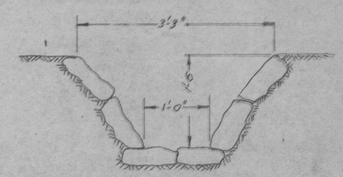

TYPICAL SECTION OF OPEN DRAIN

SCALE:-1 INCH = 1 FOOT

BORE HOLE DATA

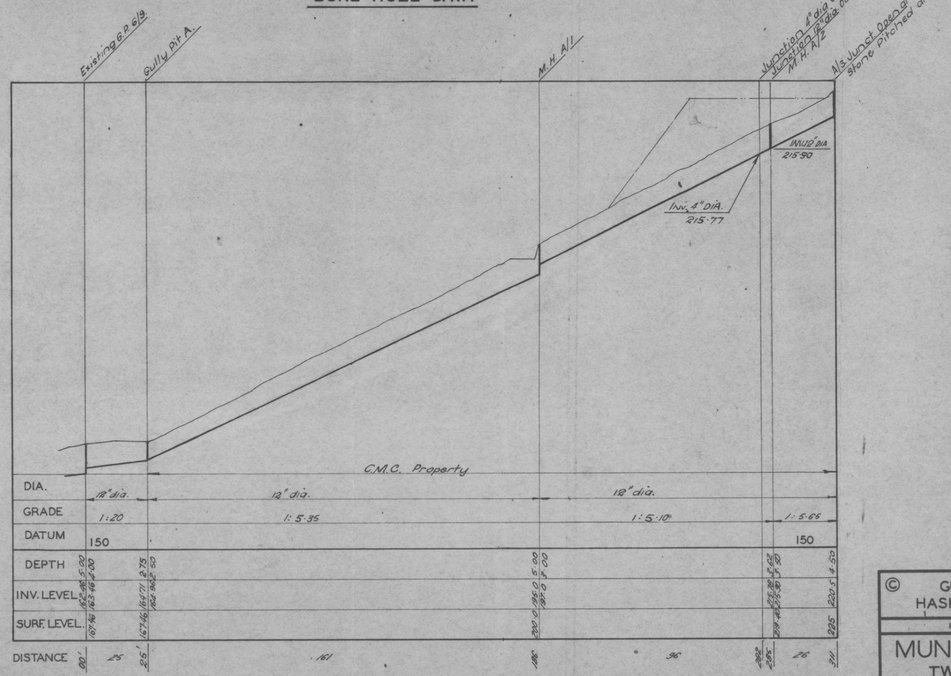

OUTLET DRAINAGE LONGITUDINAL SECTION

SCALES:- HORIZ. 1 IN. = 25 FT. VERT. 1 IN. = 10 FT.

© GUTTERIDGE HASKINS & DAVEY CONSULTING ENGINEERS
HOBART. MELBOURNE. LAUNCESTON.

MUNICIPALITY OF CLARENCE
TWO MILLION GALLON RESERVOIR
SITE EXCAVATION PLAN

SCALE	As shown.		1521-7-3.
DESIGNED			
DRAWN	D. Reay	21-5-64	
CHECKED			
APPROVED		16-8-64	REVISION