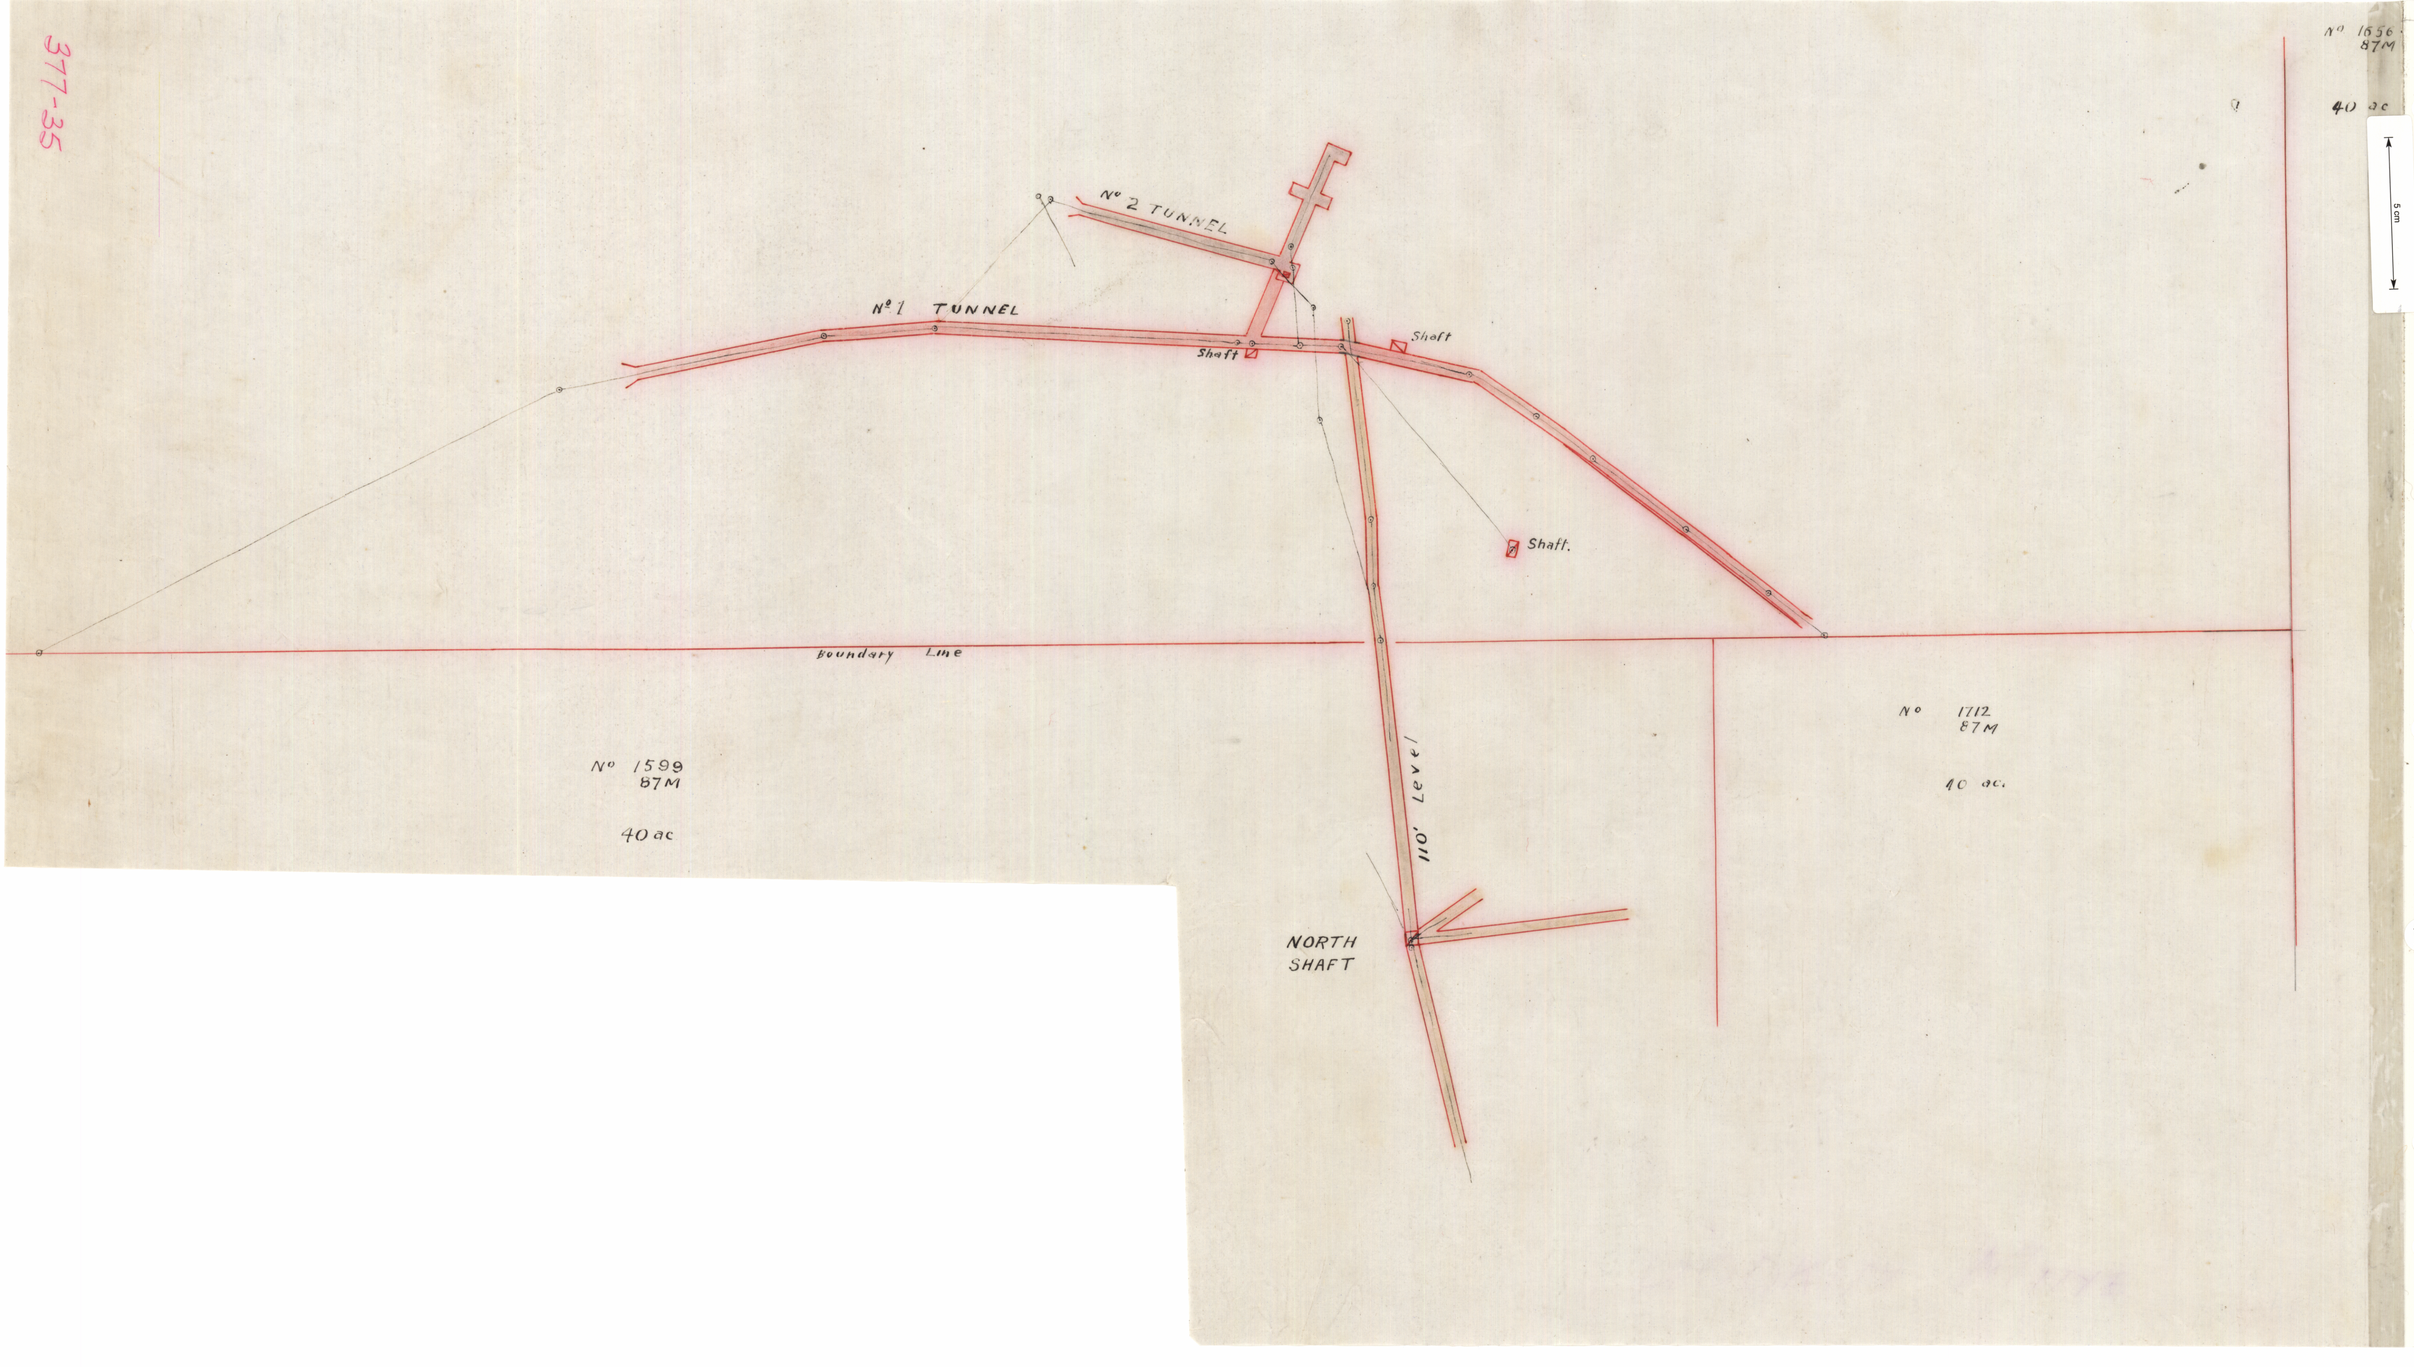
377-35
No 1656
87M
40 ac
5cm
No 2 TUNNEL
No 1 TUNNEL
Shaft
Shaft
Shaft
Shaft.
Boundary Line
No 1599
87M
40 ac
No 1712
87M
40 ac.
110' Level
NORTH
SHAFT

377