619 K

5 cm

STANLEY-TROWUTTA RAILWAY.

SCALES { HOR. 4 CHS / VERT. 20 FT } TO AN INCH

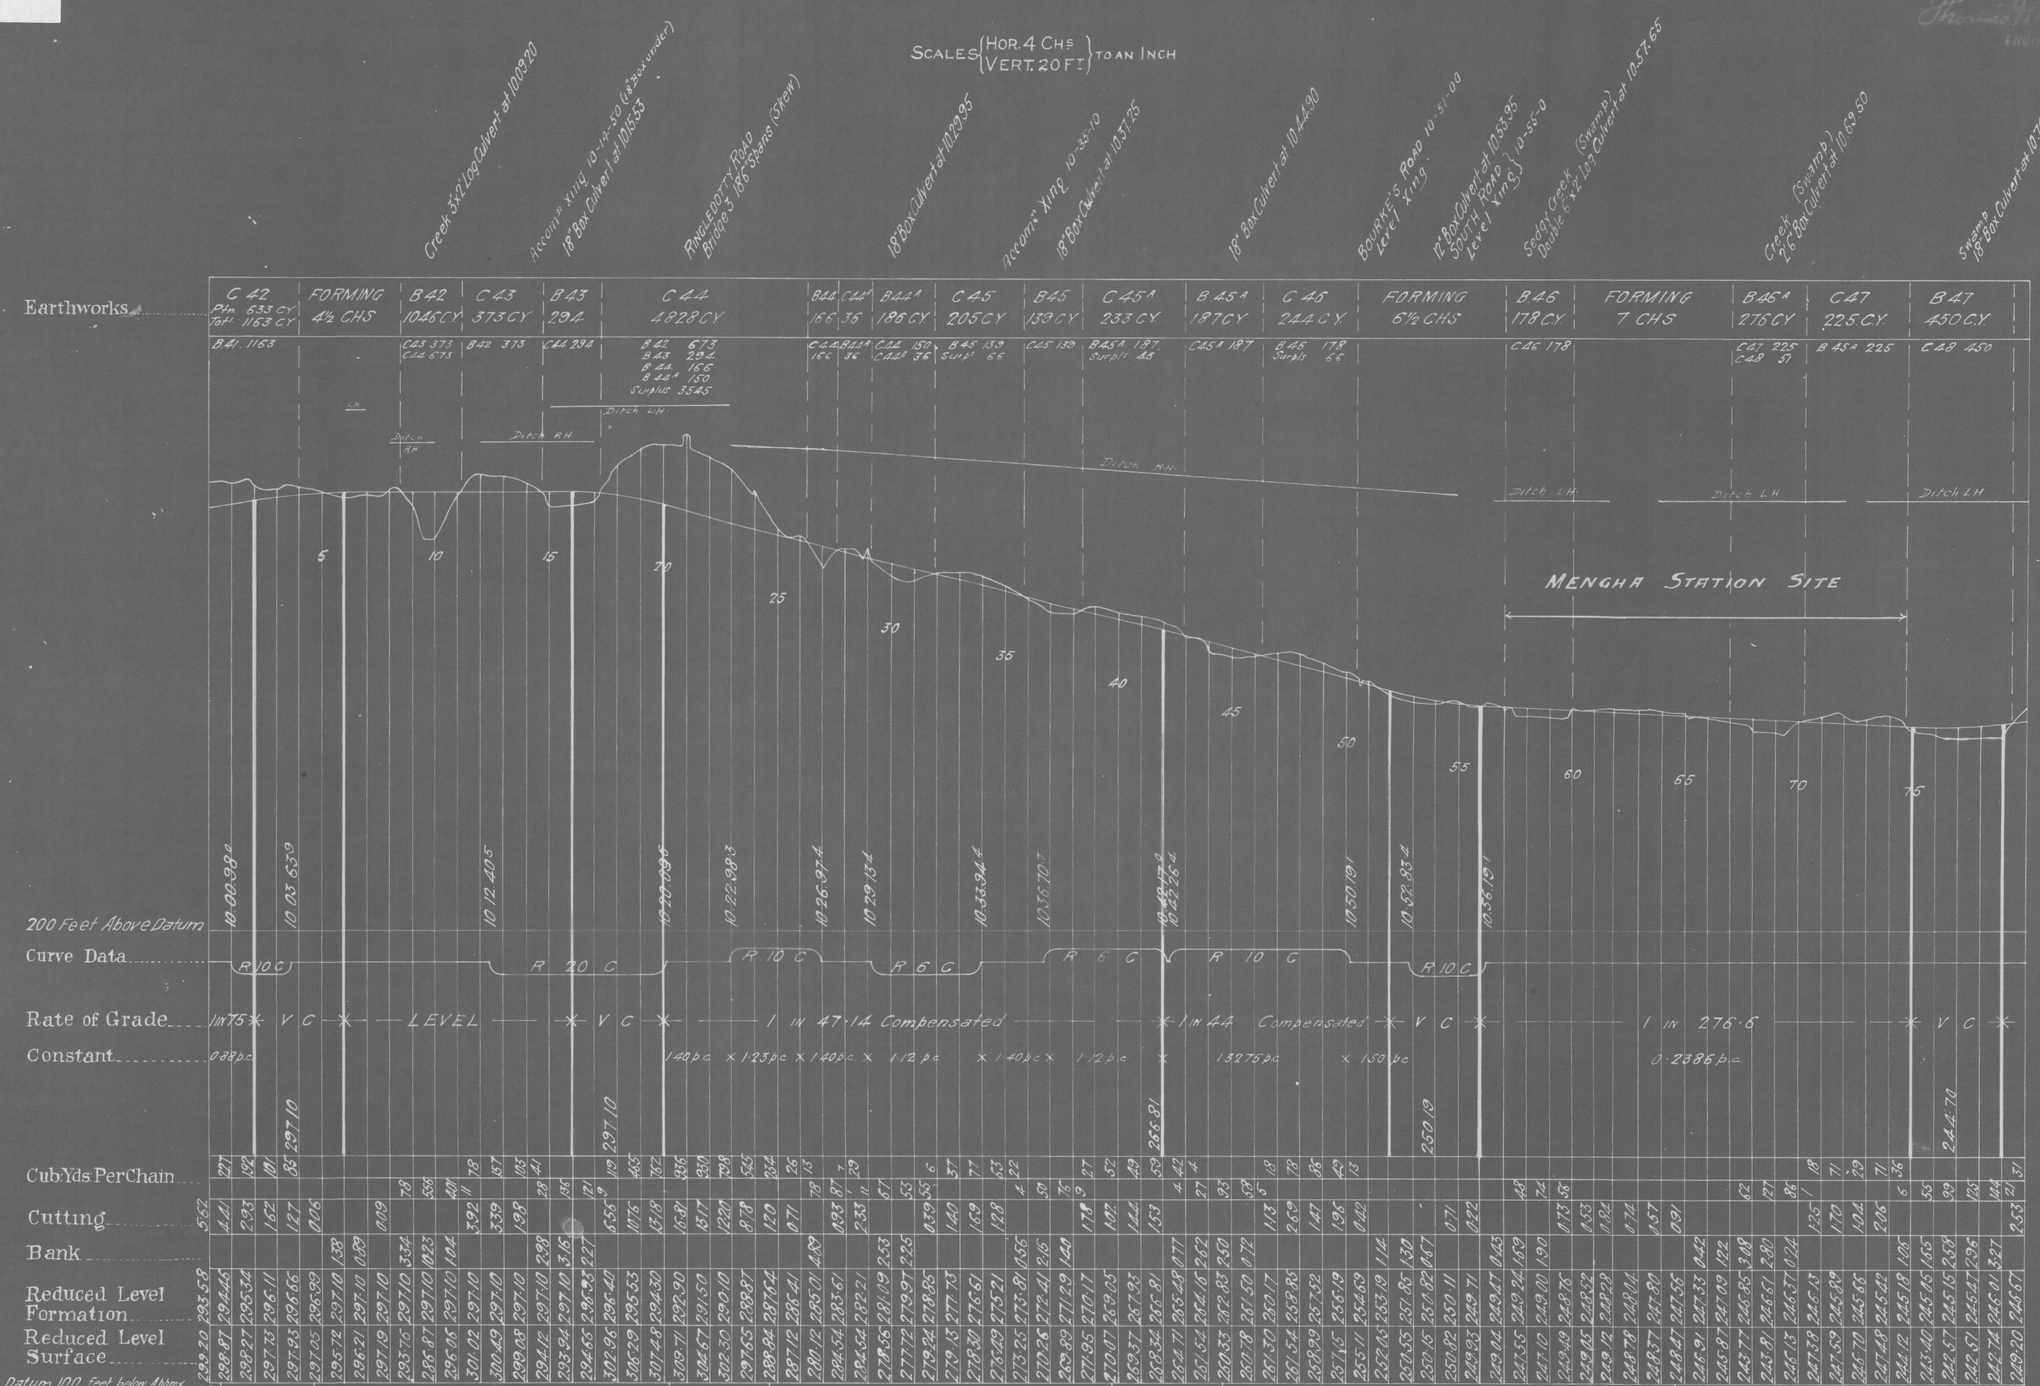

Thomas Walker Pearce, Engineer-in-Chief.

PUBLIC WORKS DEPARTMENT ENGINEER OF WORKS OFFICE TASMANIA

619/21,27

SEC. No. 1

SHEET No. 11