785 A

207

5 cm

785/48

UNDERGROUND WORKINGS

MIAMI MINE

FINGAL

SECTION LOOKING NORTH

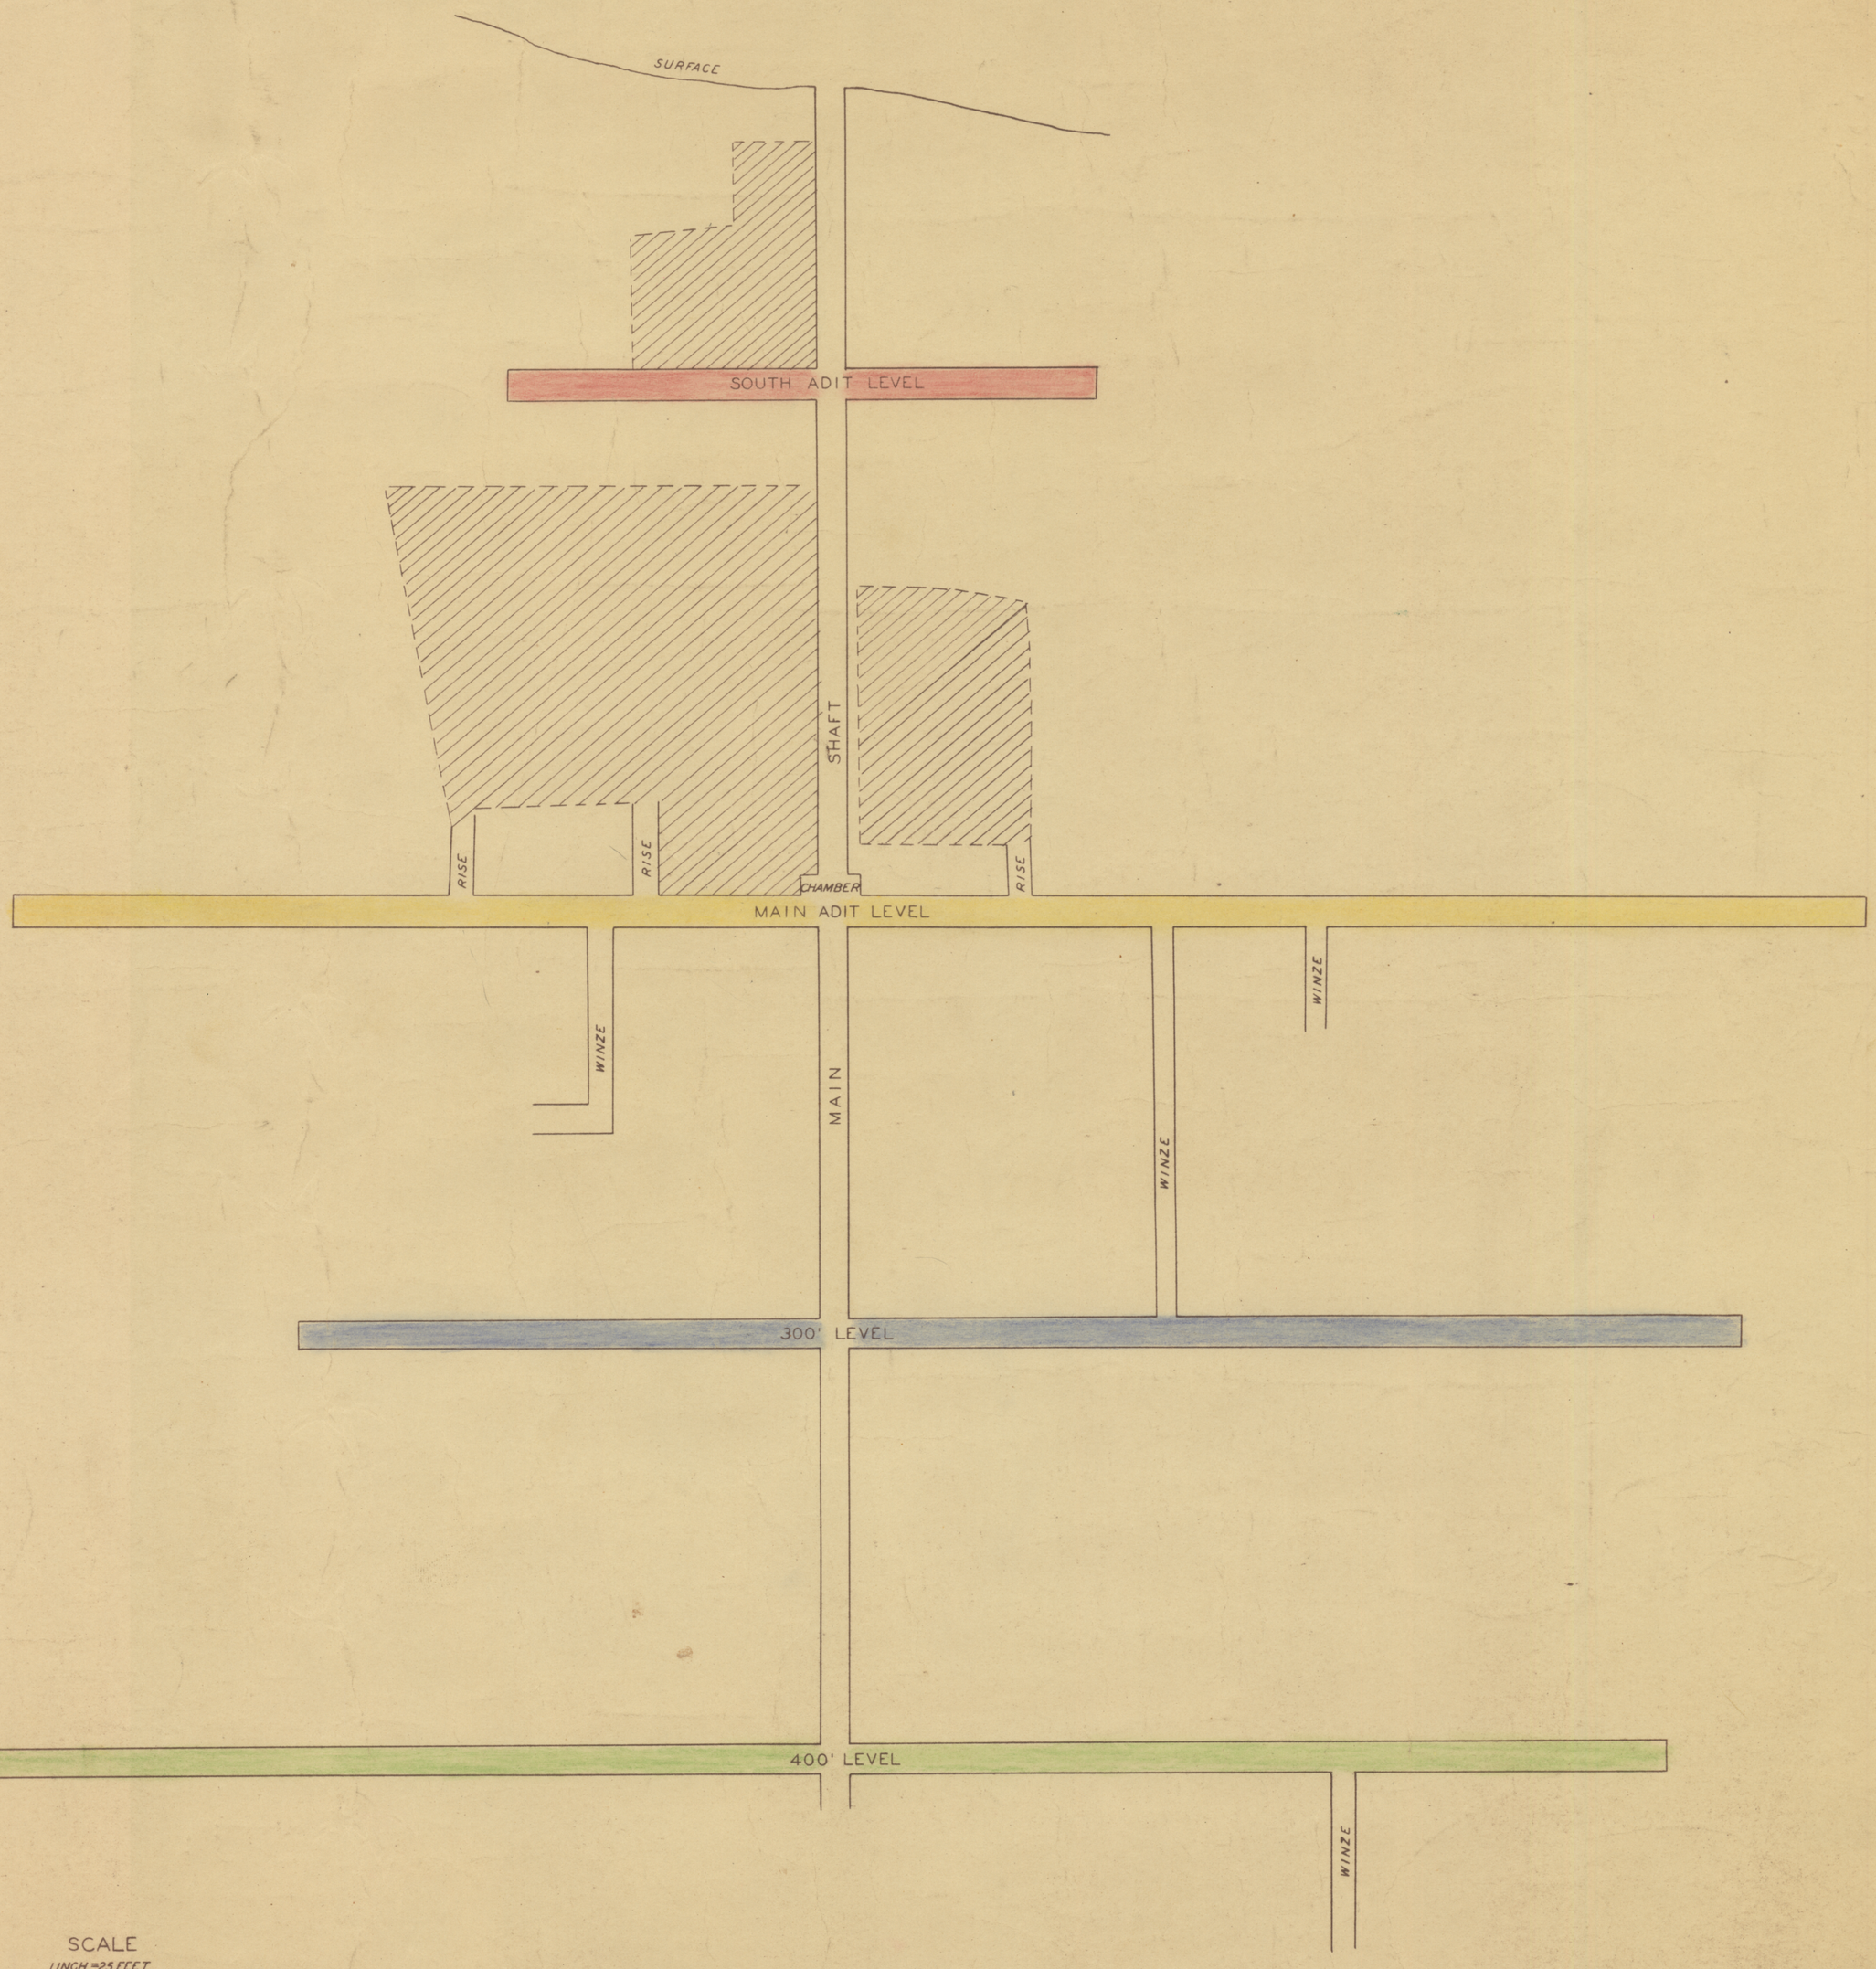

SCALE
1 INCH = 25 FEET

STOPED GROUND ····· ////

AFTER MINE PLANS
1898 — 1902

8-785