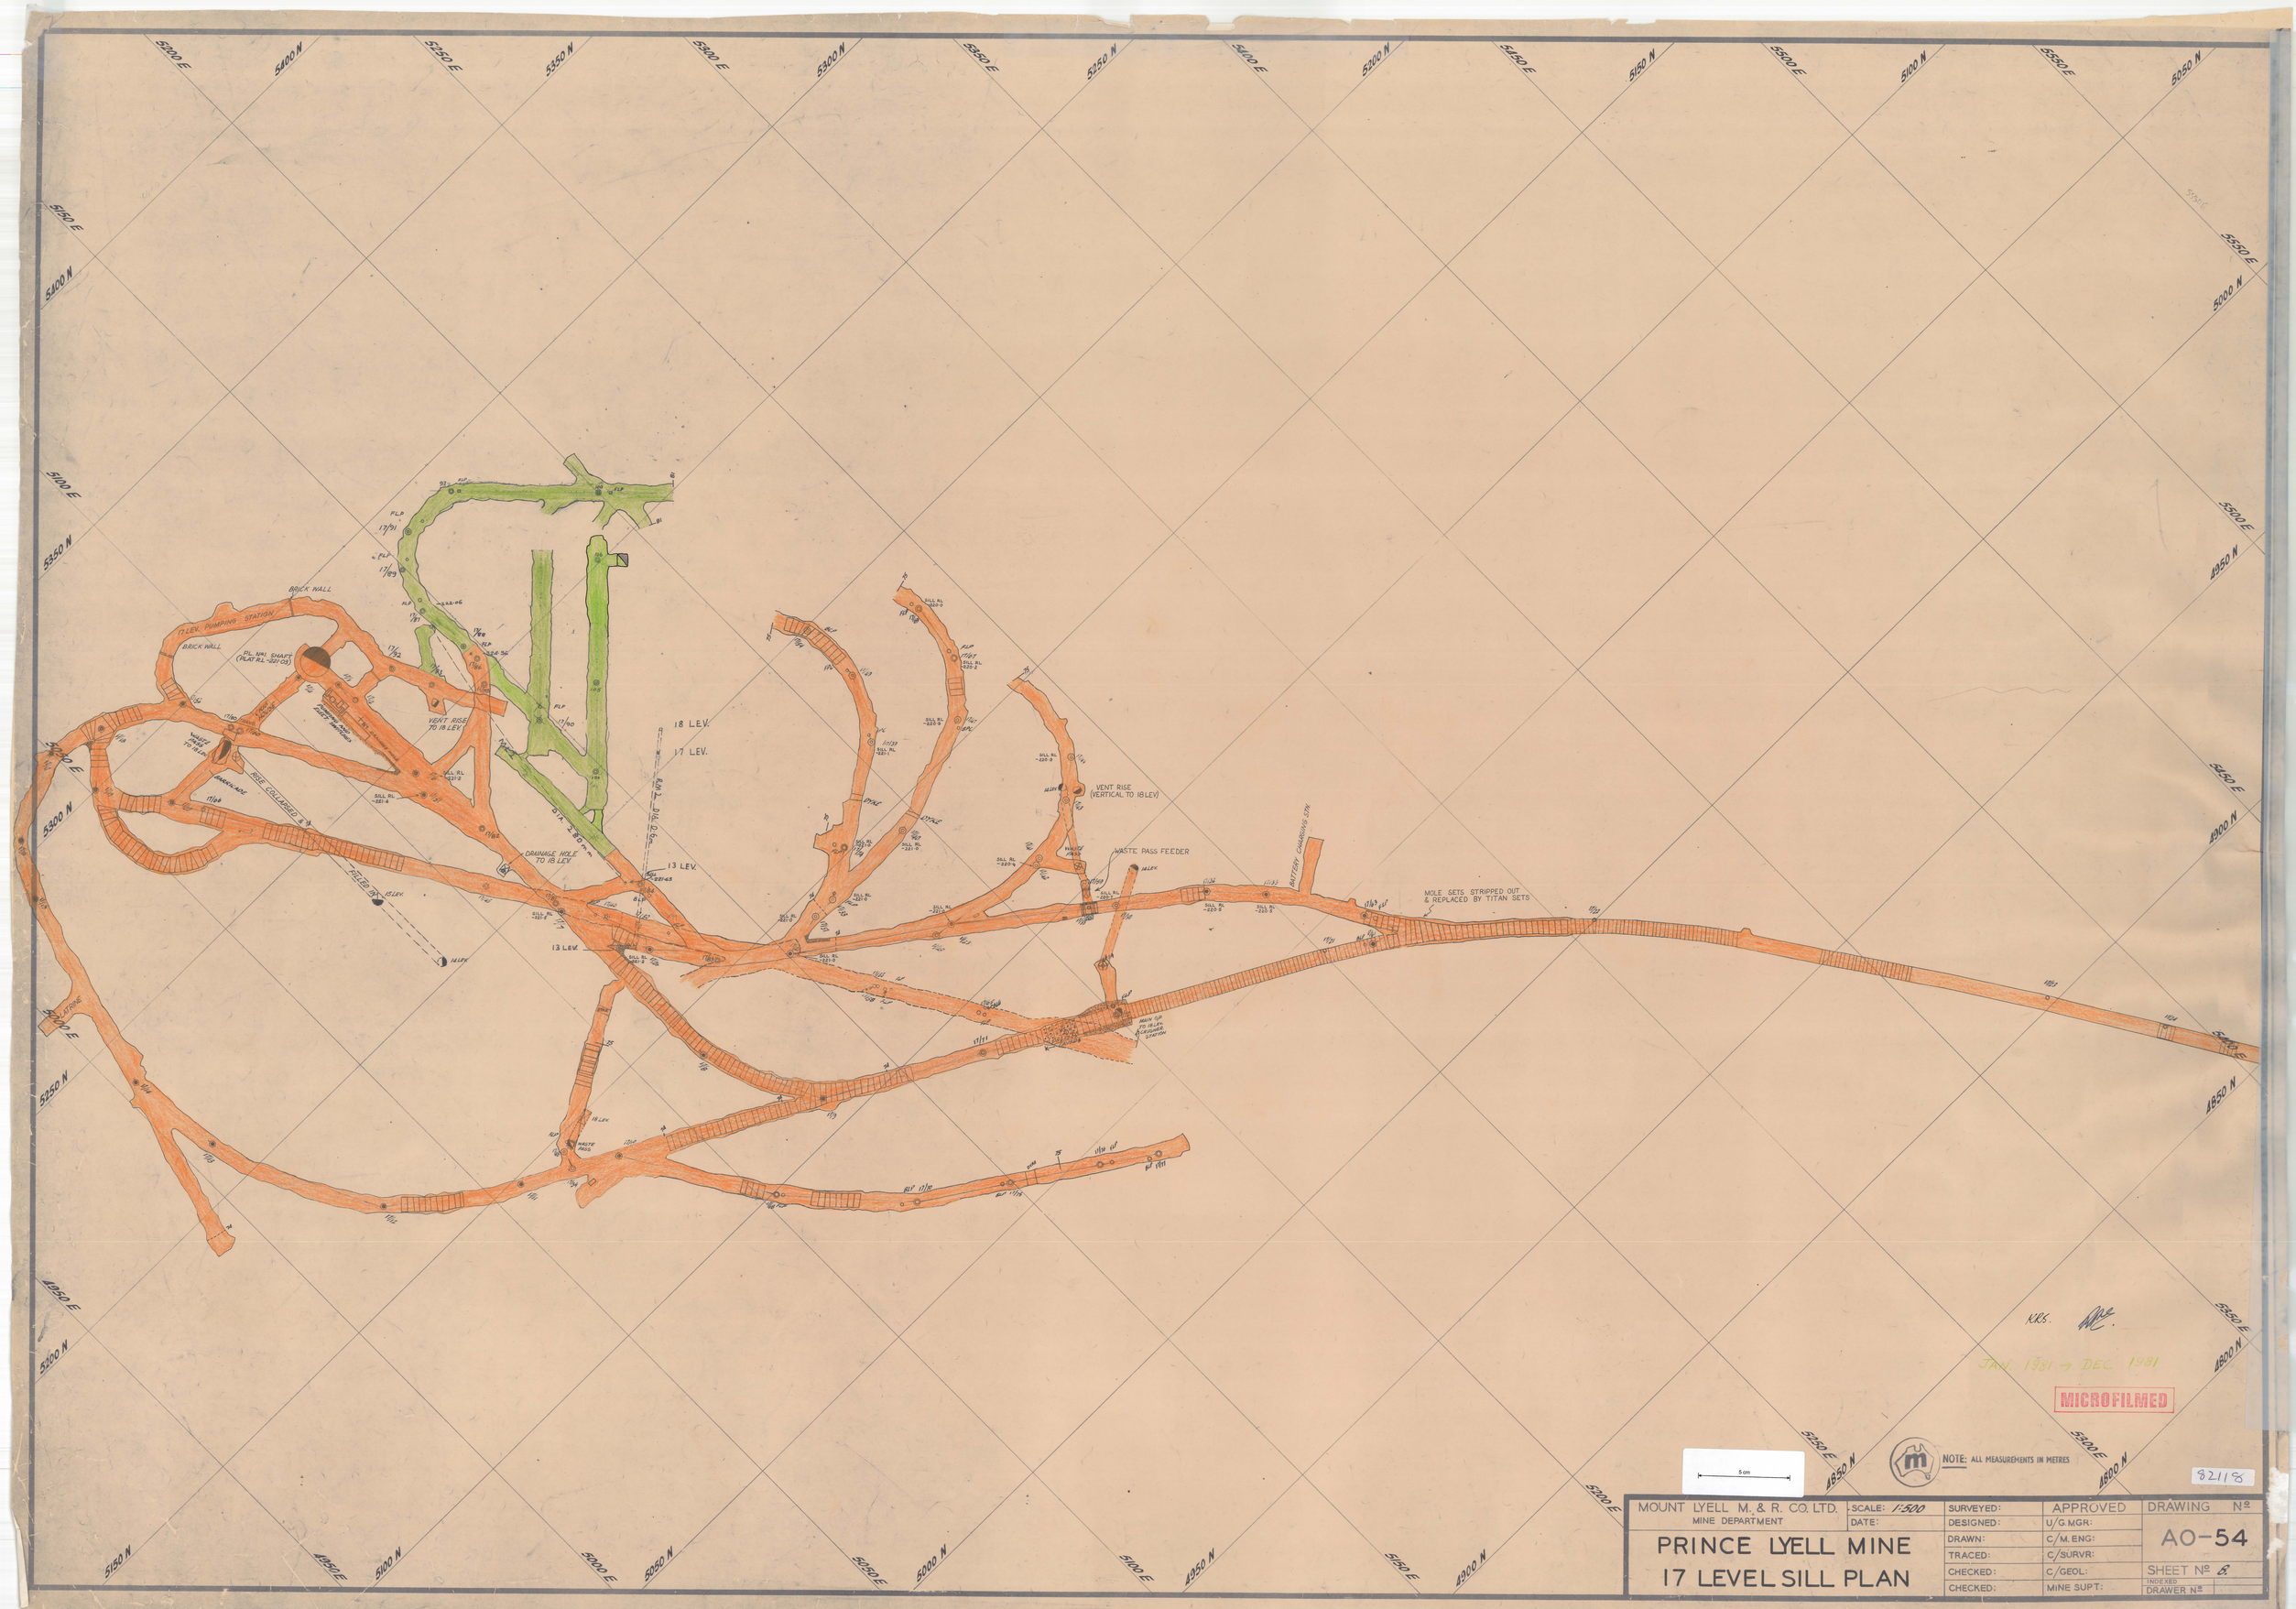

MOUNT LYELL M. & R. CO. LTD. MINE DEPARTMENT	SCALE: 1:500	SURVEYED:	APPROVED	DRAWING Nº
	DATE:	DESIGNED:	U/G. MGR:	AO-54
PRINCE LYELL MINE		DRAWN:	C/M. ENG:	
17 LEVEL SILL PLAN		TRACED:	C/SURVR:	
		CHECKED:	C/GEOL:	SHEET Nº 6
		CHECKED:	MINE SUPT:	INDEXED DRAWER Nº