231/104A

A40-134

231-94

NEW GOLDEN GATE G

PLAN
OF
Nos G, 7, 8 LEVELS

5 cm

CROSS SECTION

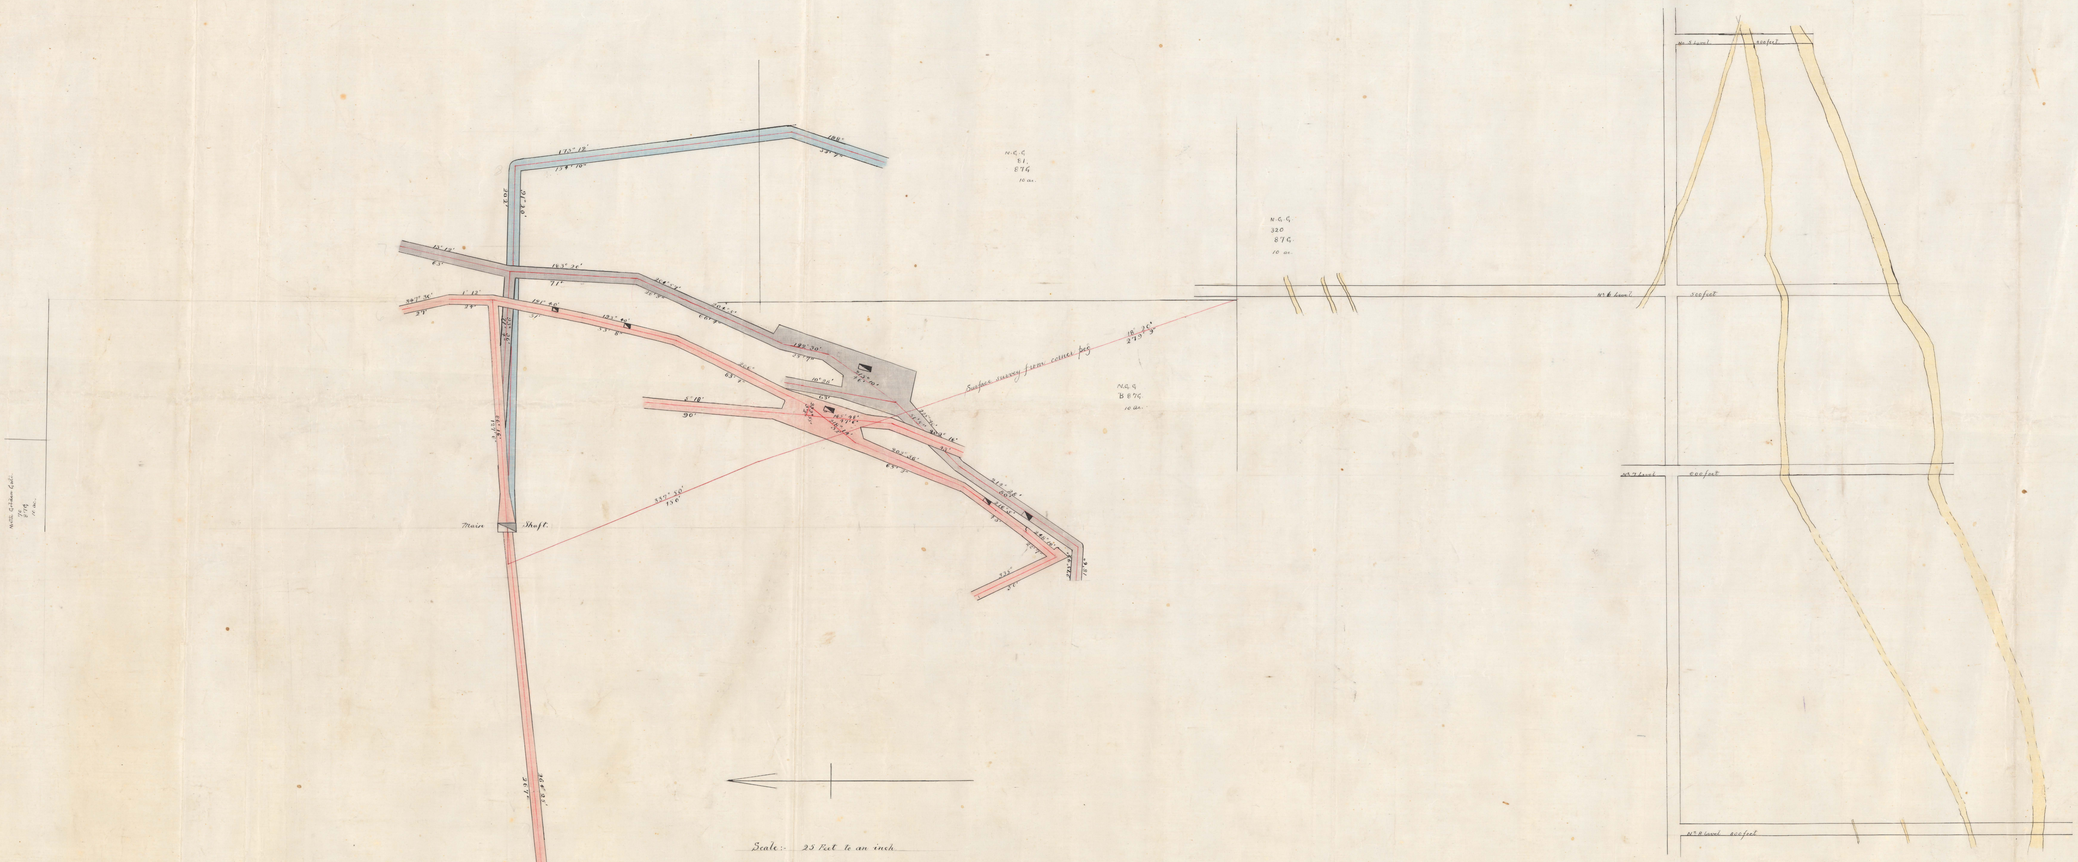

Surveyed with Transit Theodolite

Certified to be correct
Mines Manager

2/1/98