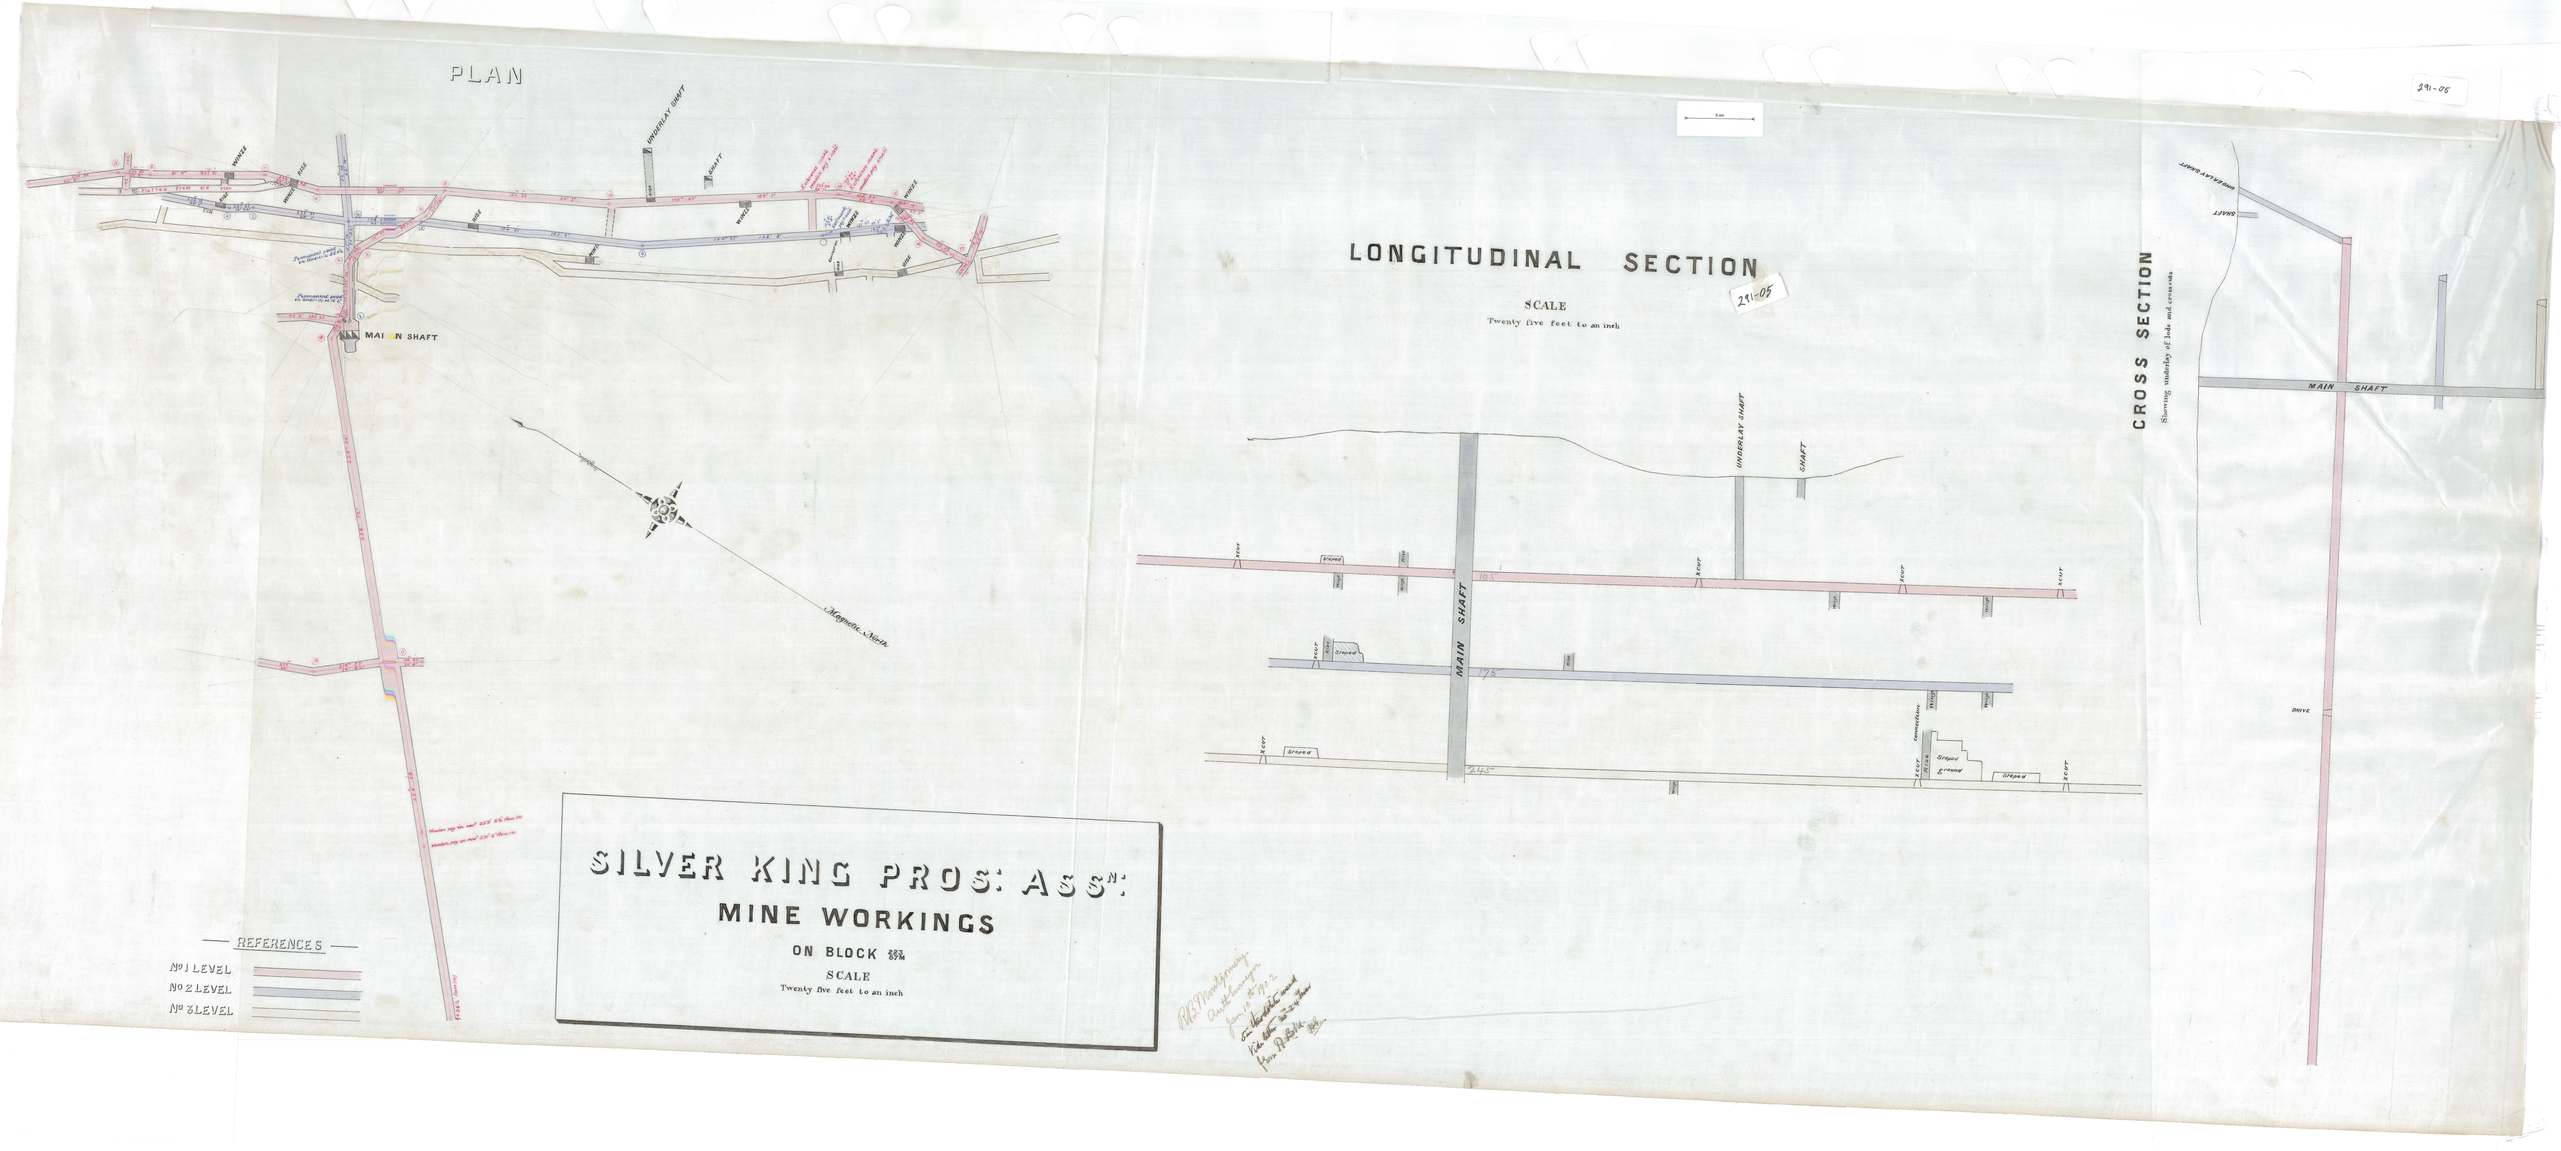
PLAN
MAIN SHAFT
UNDERLAY SHAFT
SHAFT
WINZE
RISE
Magnetic North
LONGITUDINAL SECTION
SCALE
Twenty five feet to an inch
MAIN SHAFT
UNDERLAY SHAFT
SHAFT
EXCUT
STOPE
CROSS SECTION
Showing underlay of lode and crosscuts.
MAIN SHAFT
DRIVE
SILVER KING PROS: ASSN:
MINE WORKINGS
ON BLOCK
SCALE
Twenty five feet to an inch
REFERENCES
No 1 LEVEL
No 2 LEVEL
No 3 LEVEL