0349_020

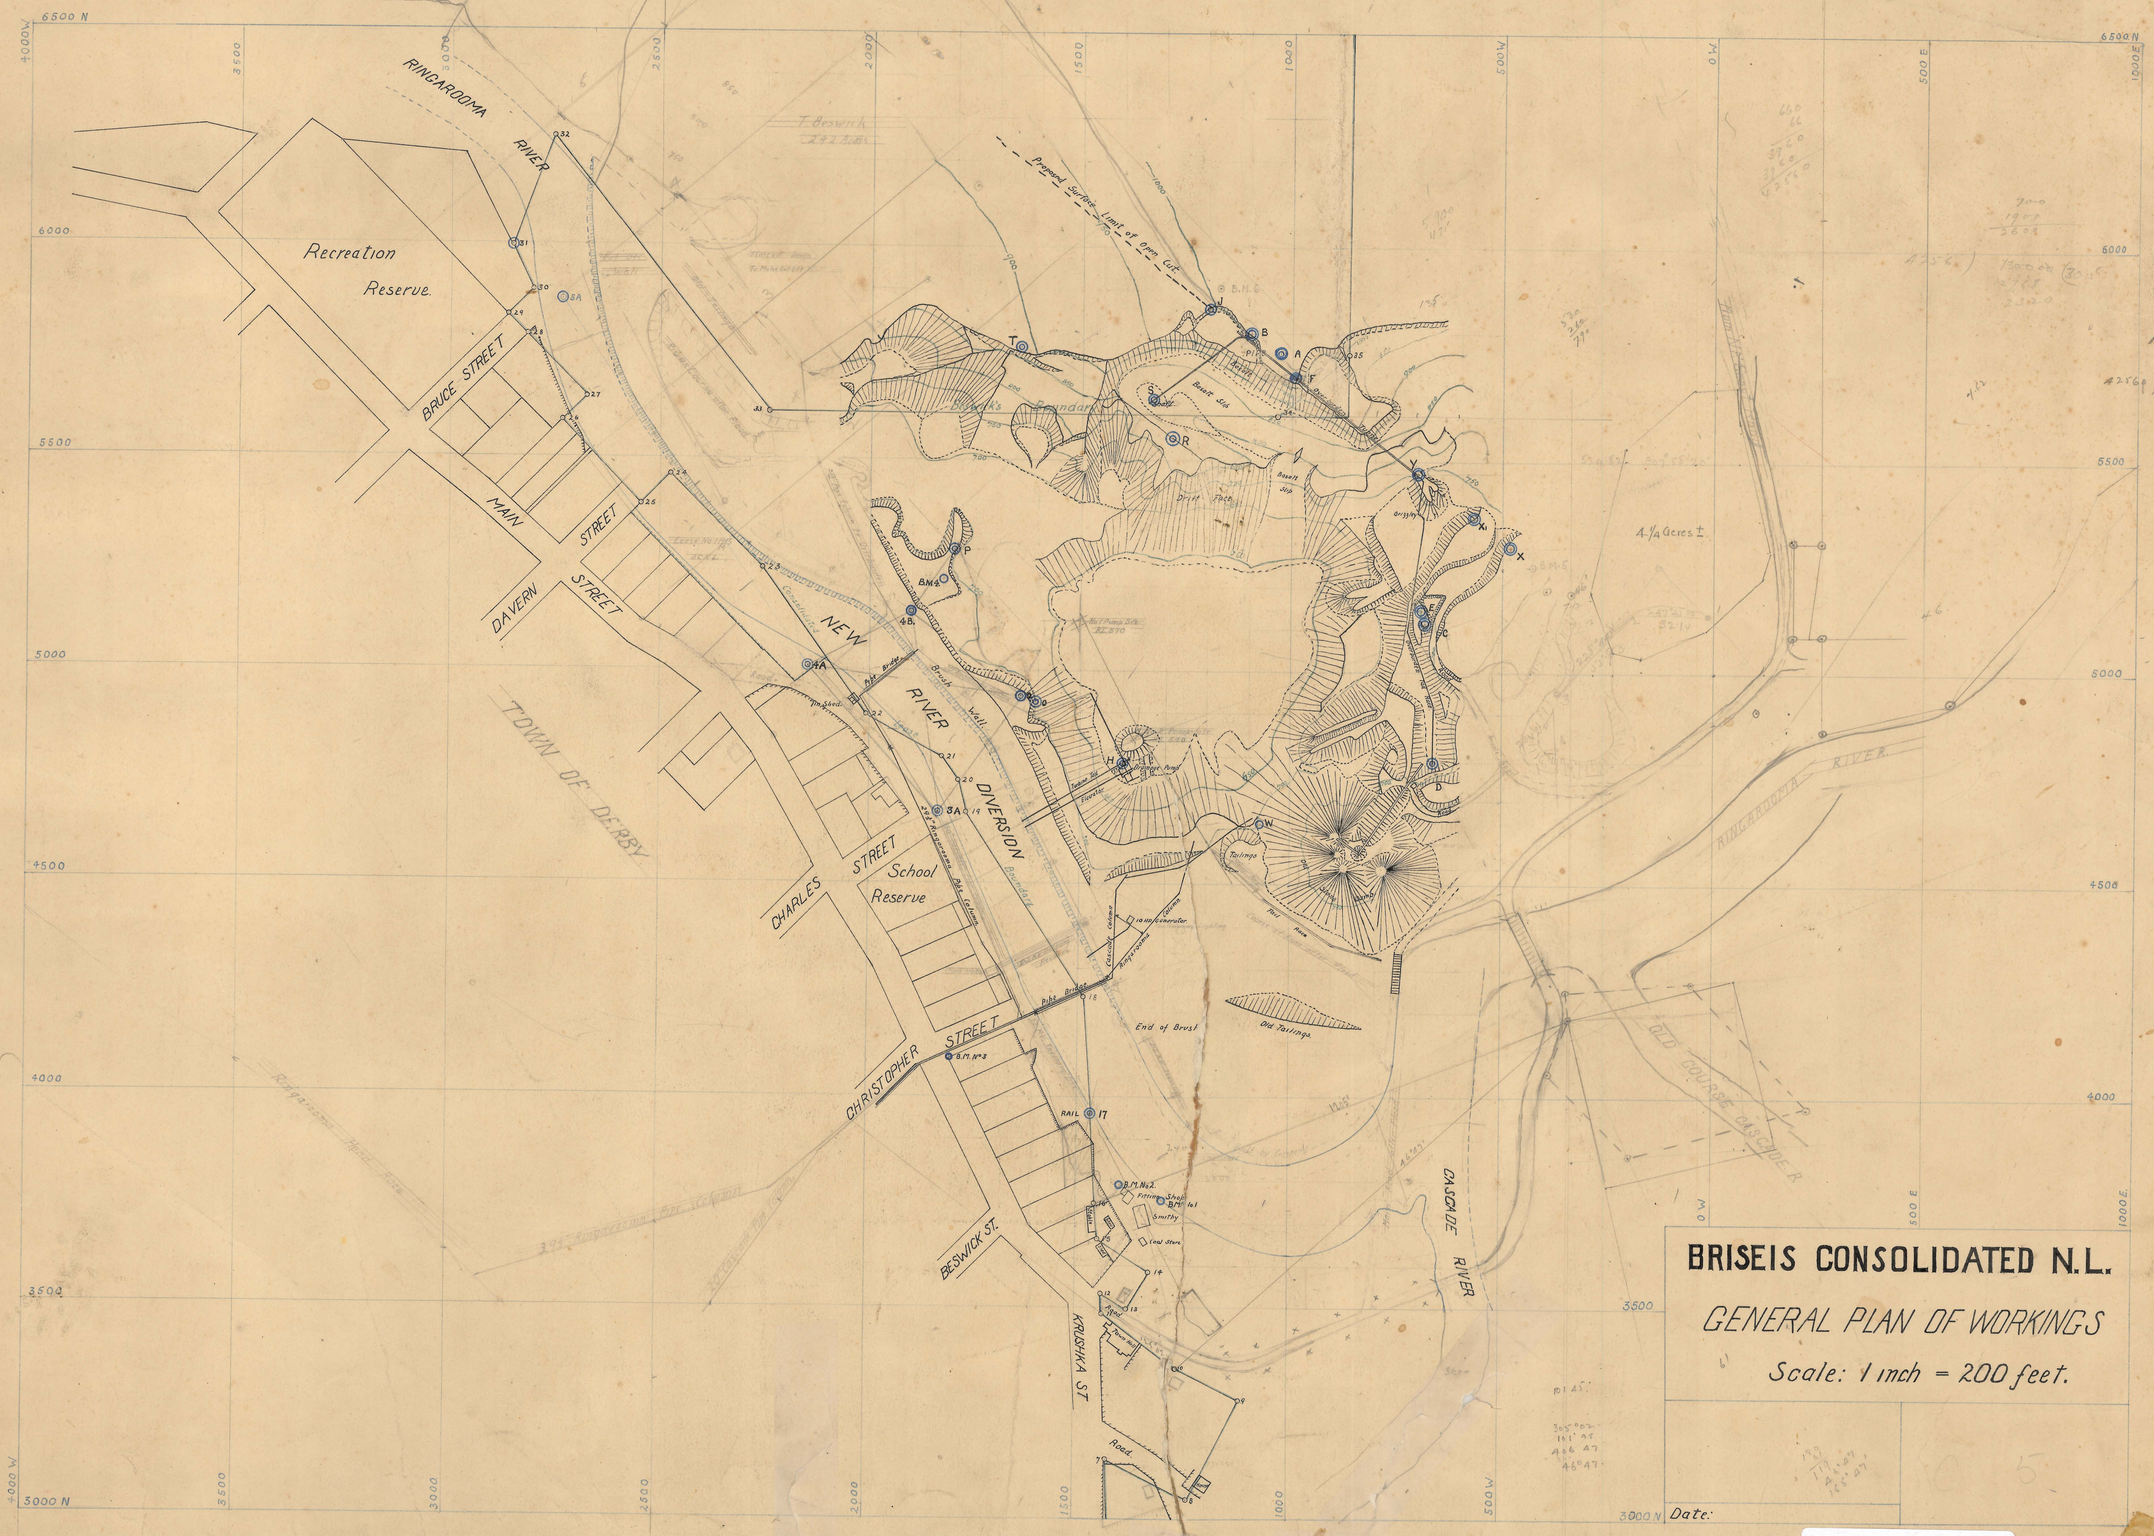
BRISEIS CONSOLIDATED N.L.
GENERAL PLAN OF WORKINGS
Scale: 1 inch = 200 feet.
Date:
Recreation Reserve
RINGAROOMA RIVER
BRUCE STREET
MAIN STREET
DAVERN STREET
NEW RIVER DIVERSION
TOWN OF DERBY
CHARLES STREET
School Reserve
CHRISTOPHER STREET
BESWICK ST.
KRUSHKA ST.
CASCADE RIVER
OLD COURSE CASCADE R.
Proposed Surface Limit of Open Cut
Brooks Boundary
Drift Face
Tailings
Old Tailings
End of Brust
Road
Smithy
Fitting Shop
Coal Store
Pump House
Concrete Culvert
Bypass Drain
Pipe Bridge
Rail Bridge
Rail Line
Rail Road
Rail Road Bridge
Rail Culvert
Rail Sidings
Rail Bridge
Rail Bridge
Rail Bridge