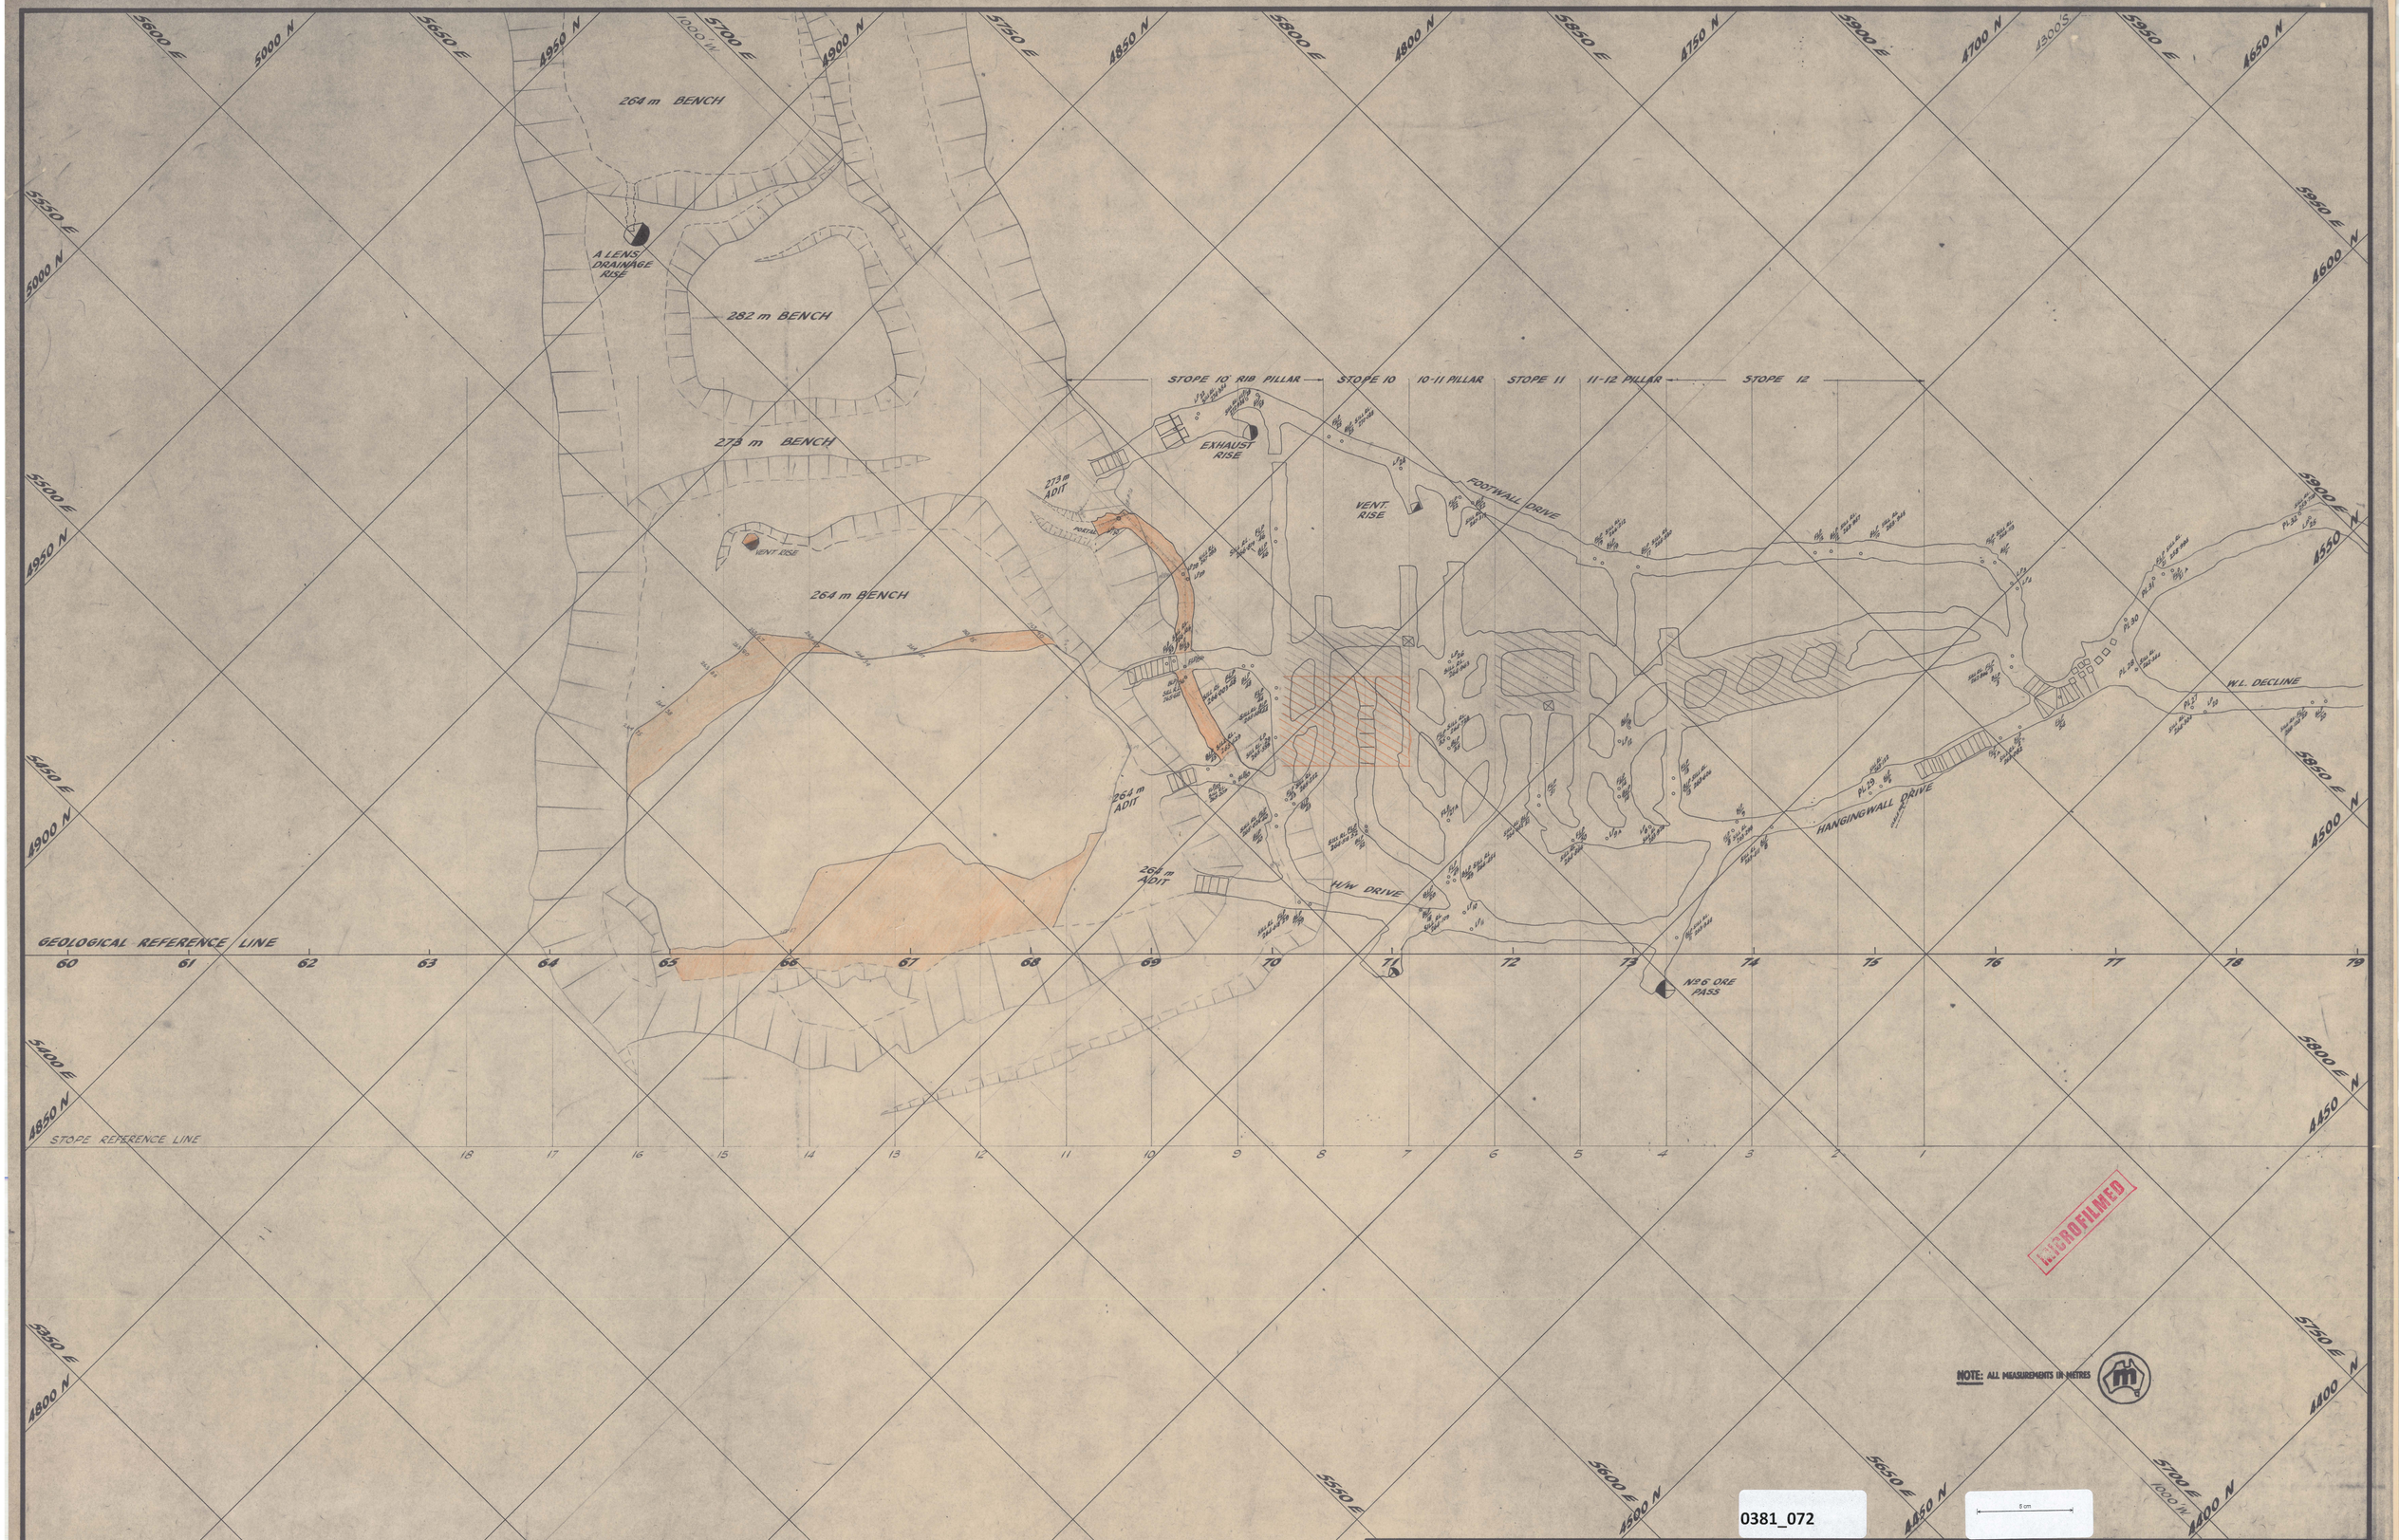

Nº	DATE	APPD	AMENDMENT

MOUNT LYELL M. & R. CO. LTD.
MINE DEPARTMENT

Scale: 1:500
Date: 21-6-73

Surveyed:
Designed:
Drawn:
Traced:
Checked:
Checked:

APPROVED
U/G Mgr.
C/M Eng.
C/Surv.
C/Geol.
Mine Supt.

DRAWING Nº
AO-43
SHEET Nº 9
Indexed Drawer Nº

PRINCE LYELL MINE
264m LEVEL SILL PLAN & DECLINE TO 224m LEVEL

MOUNT LYELL M. & R. CO. LTD. PROJECT 14 MAR 1975 MINE ENGINEERING

75831