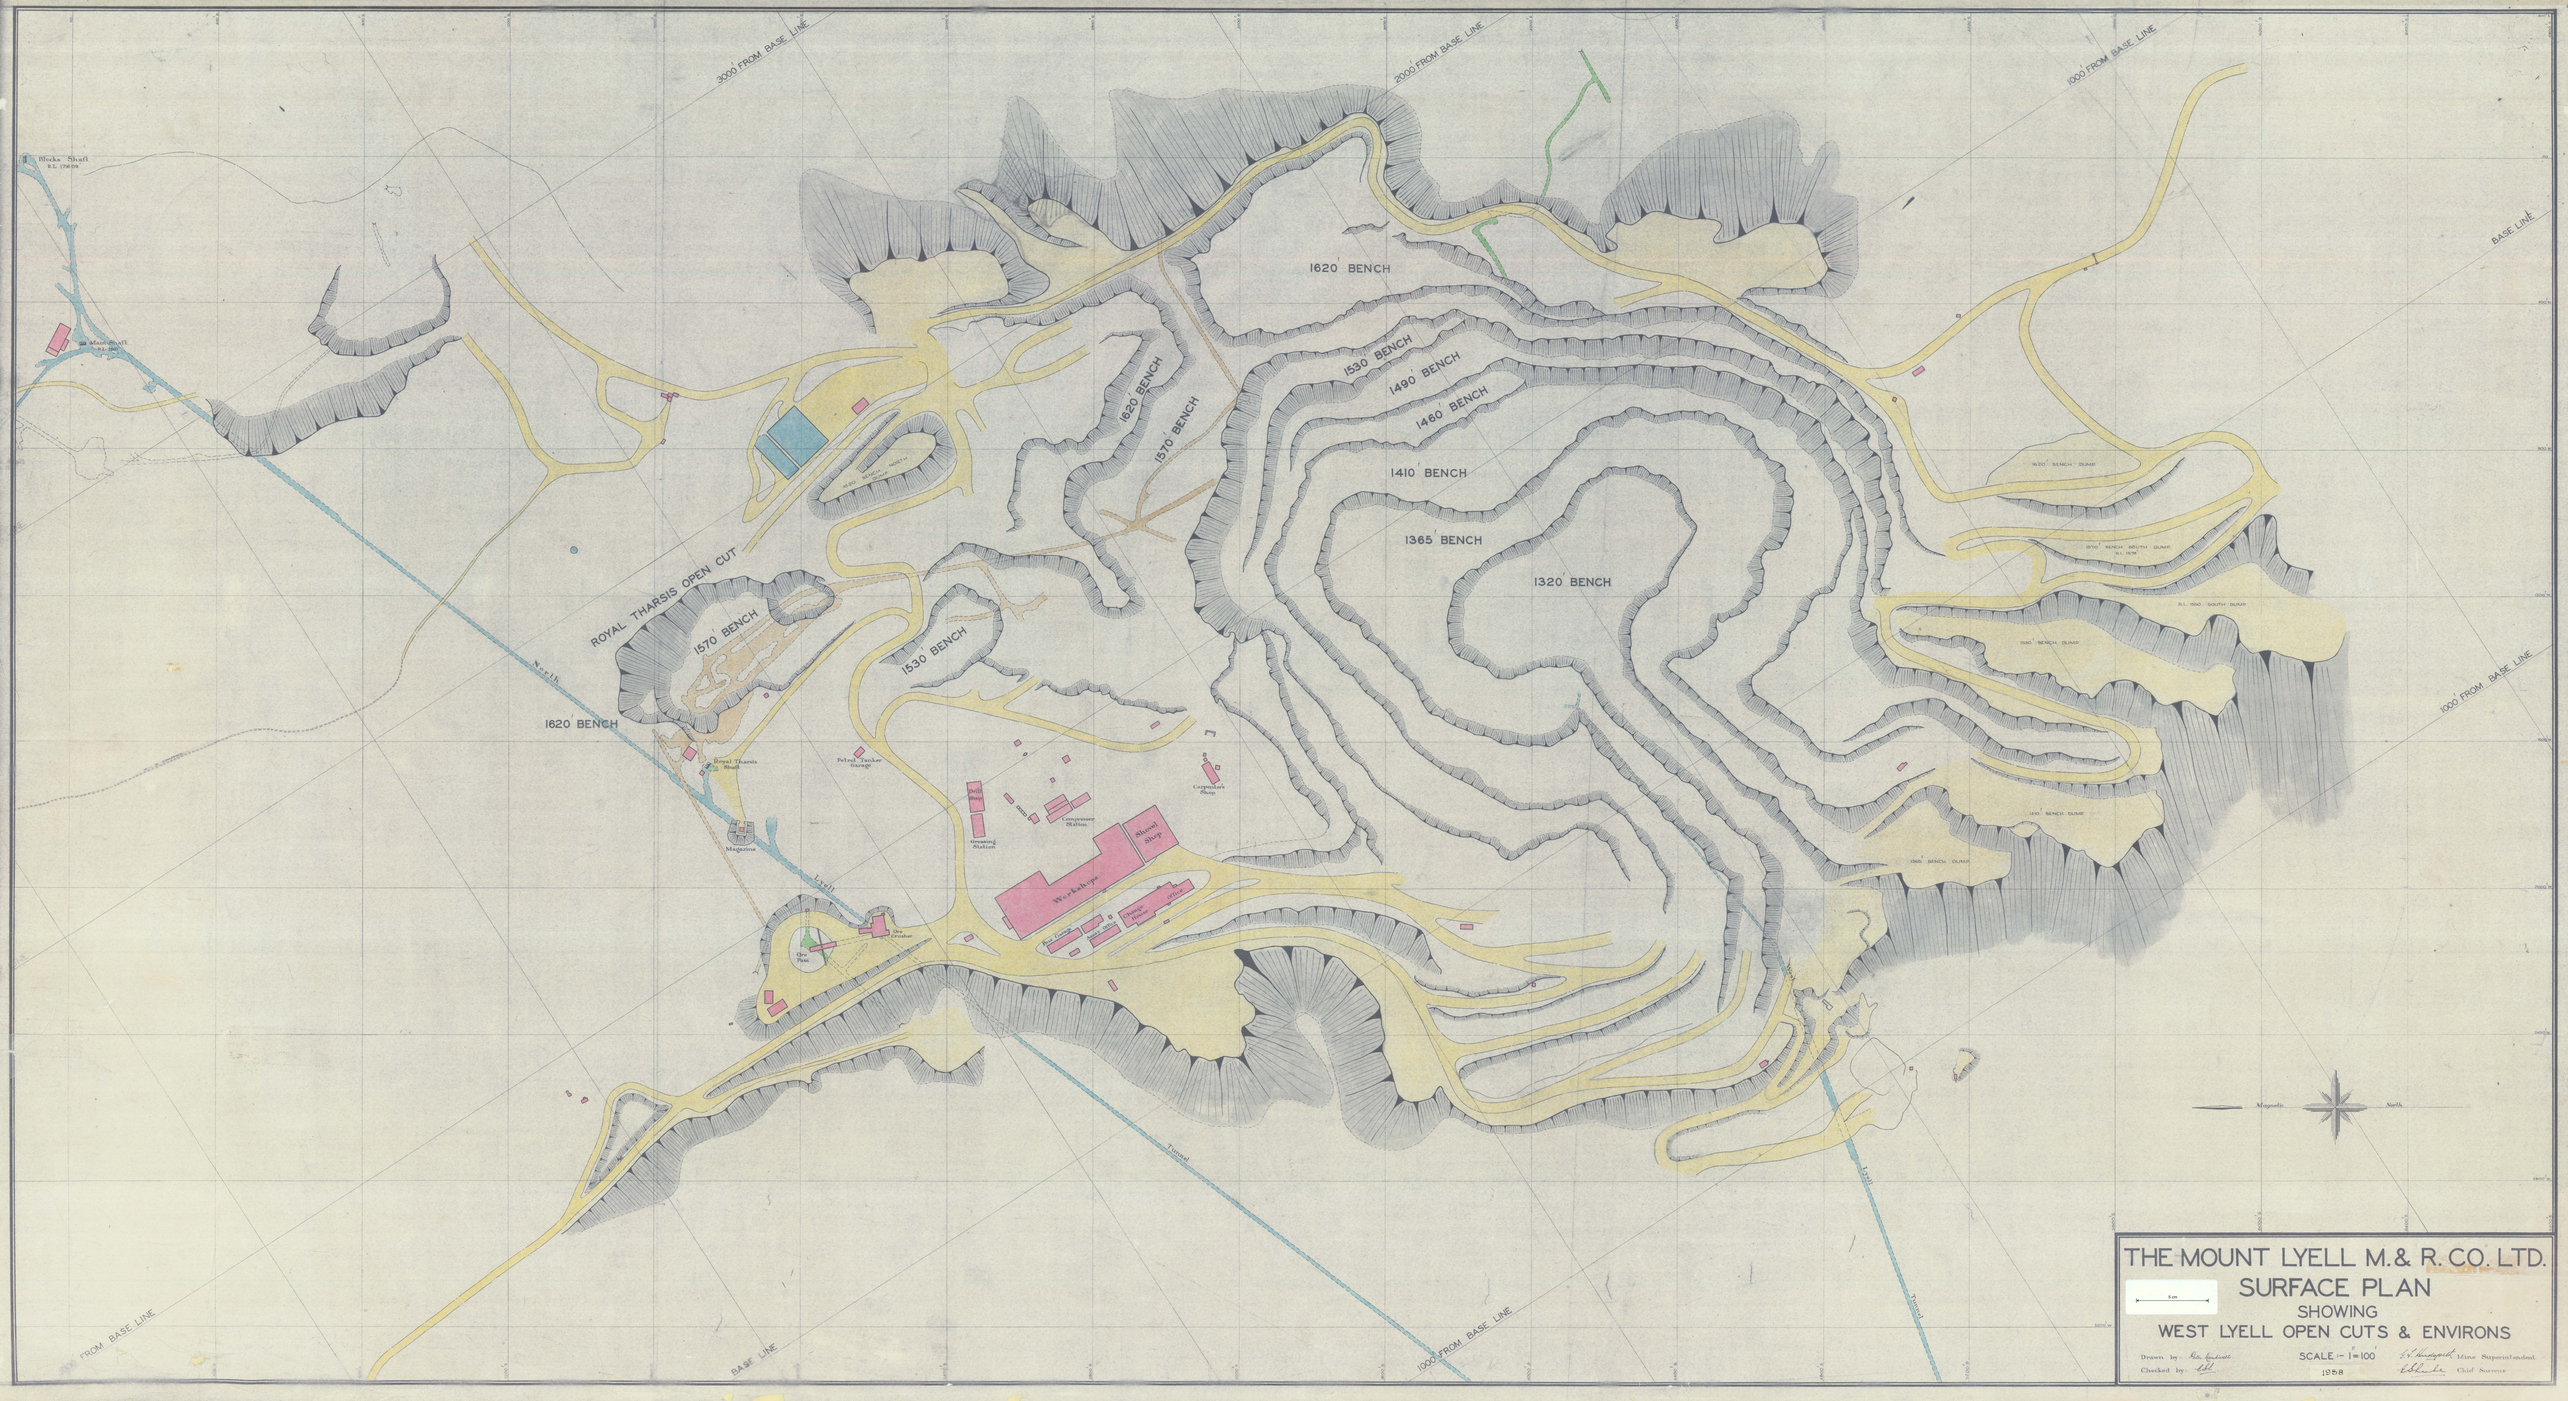
THE MOUNT LYELL M.& R. CO. LTD.
SURFACE PLAN
SHOWING
WEST LYELL OPEN CUTS & ENVIRONS
SCALE :- 1" = 100'
1958
Drawn by:
Checked by:
Mine Superintendent.
Chief Surveyor
3000 FROM BASE LINE
2000 FROM BASE LINE
1000 FROM BASE LINE
BASE LINE
ROYAL THARSIS OPEN CUT
1620' BENCH
1570' BENCH
1530' BENCH
1490' BENCH
1460' BENCH
1410' BENCH
1365' BENCH
1320' BENCH
Blocks Shaft
R.L. 1760.29
Main Shaft
R.L. 1620
Royal Tharsis Shaft
Magazine
Petrol Tanker Garage
Carpenters Shop
Compressor Station
Assaying Station
Workshops
Sheet Shop
Ore Crusher
Ore Pass
North
Lyell
Tunnel
Magnetic
North