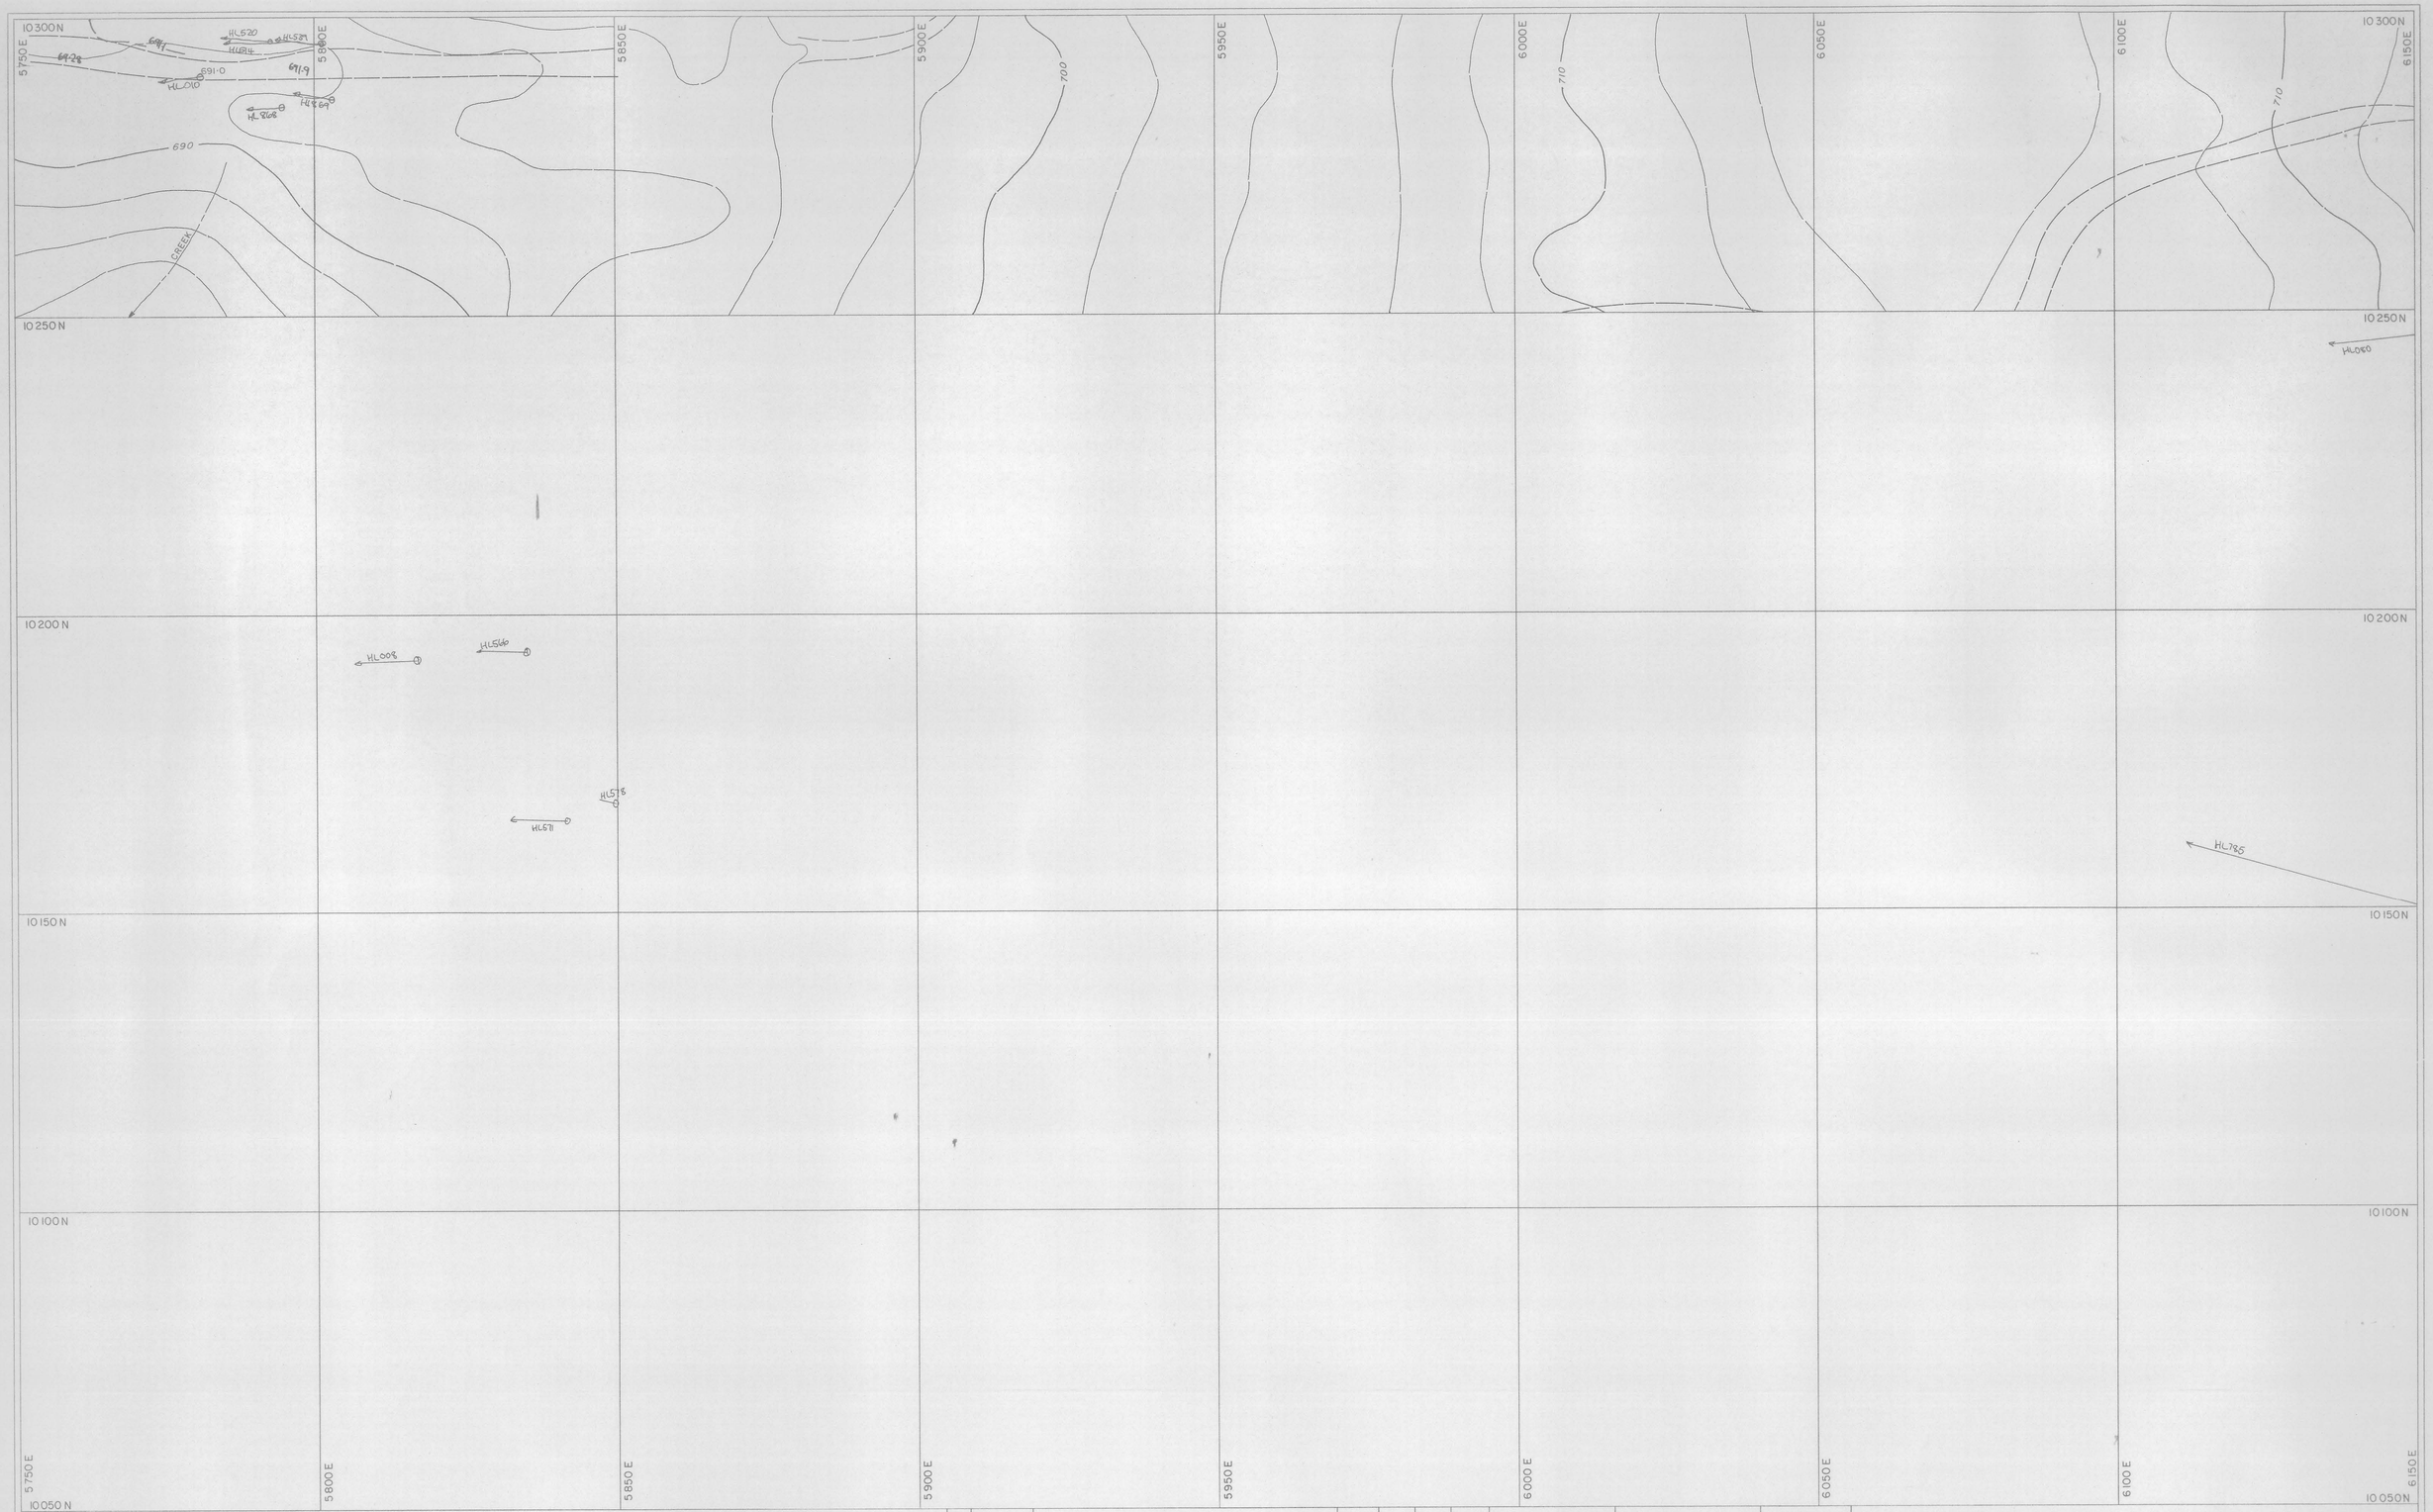

REV	DATE	REVISION	DRAWN	CKD	APP	APP

NORTH

SCALE 1 : 500		SHEET No. 1030-615
DRAWN	AJW	31-10-91
CHECKED		
DESIGNED		
DESIGN CKD		
DESIGN APP		
PROJECT APP		

Aberfoyle Resources Limited
HELLYER DIVISION

DEVELOPMENT DESIGN
SURFACE 2

DRAWING No.

5 cm

0406-352