PLATE XXII

PLAN OF UNDERGROUND WORKINGS MAGNET MINE

SCALE

50 25 0 50 100 150 FEET

CONSOLIDATED LEASE No. 5636-M 117 acres

CONSOLIDATED LEASE No. 5637-M 162 acres

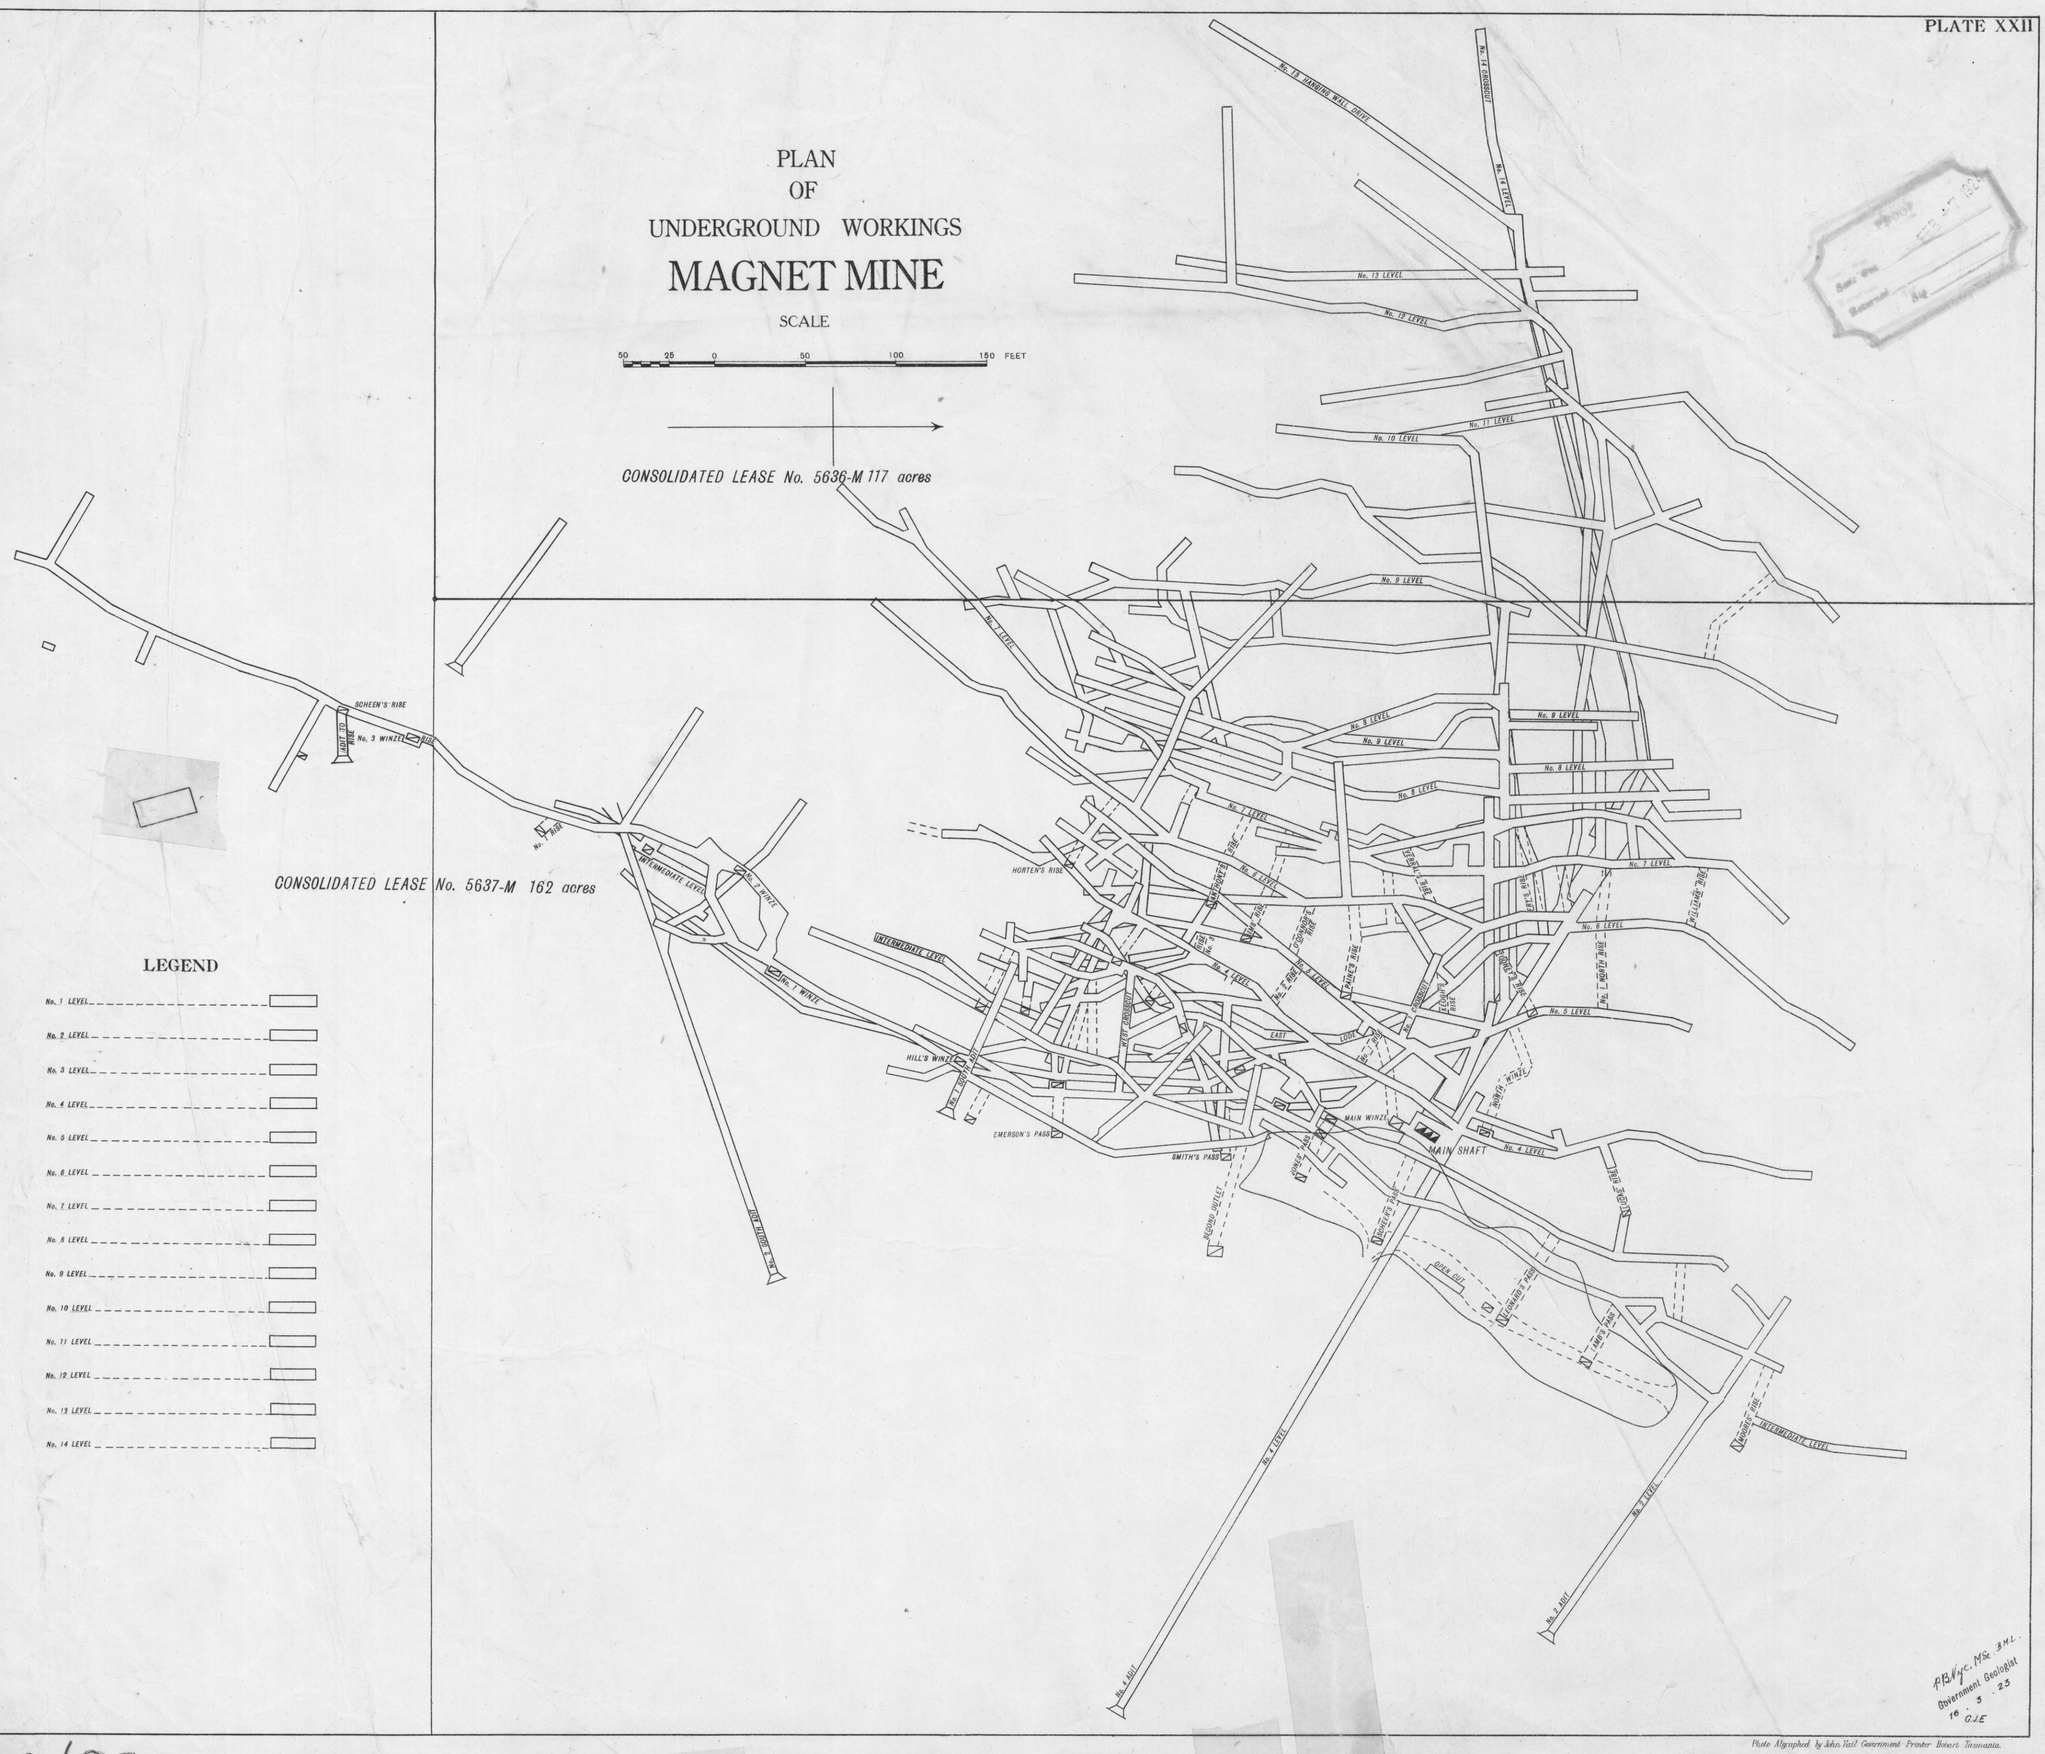

P.B. Nye. M.Sc. A.M.I.
Government Geologist
16 . 3 . 25
G.S.E

Photo Algraphed by John Vail Government Printer Hobart Tasmania.

102 D/35
102 D
77