


5 cm

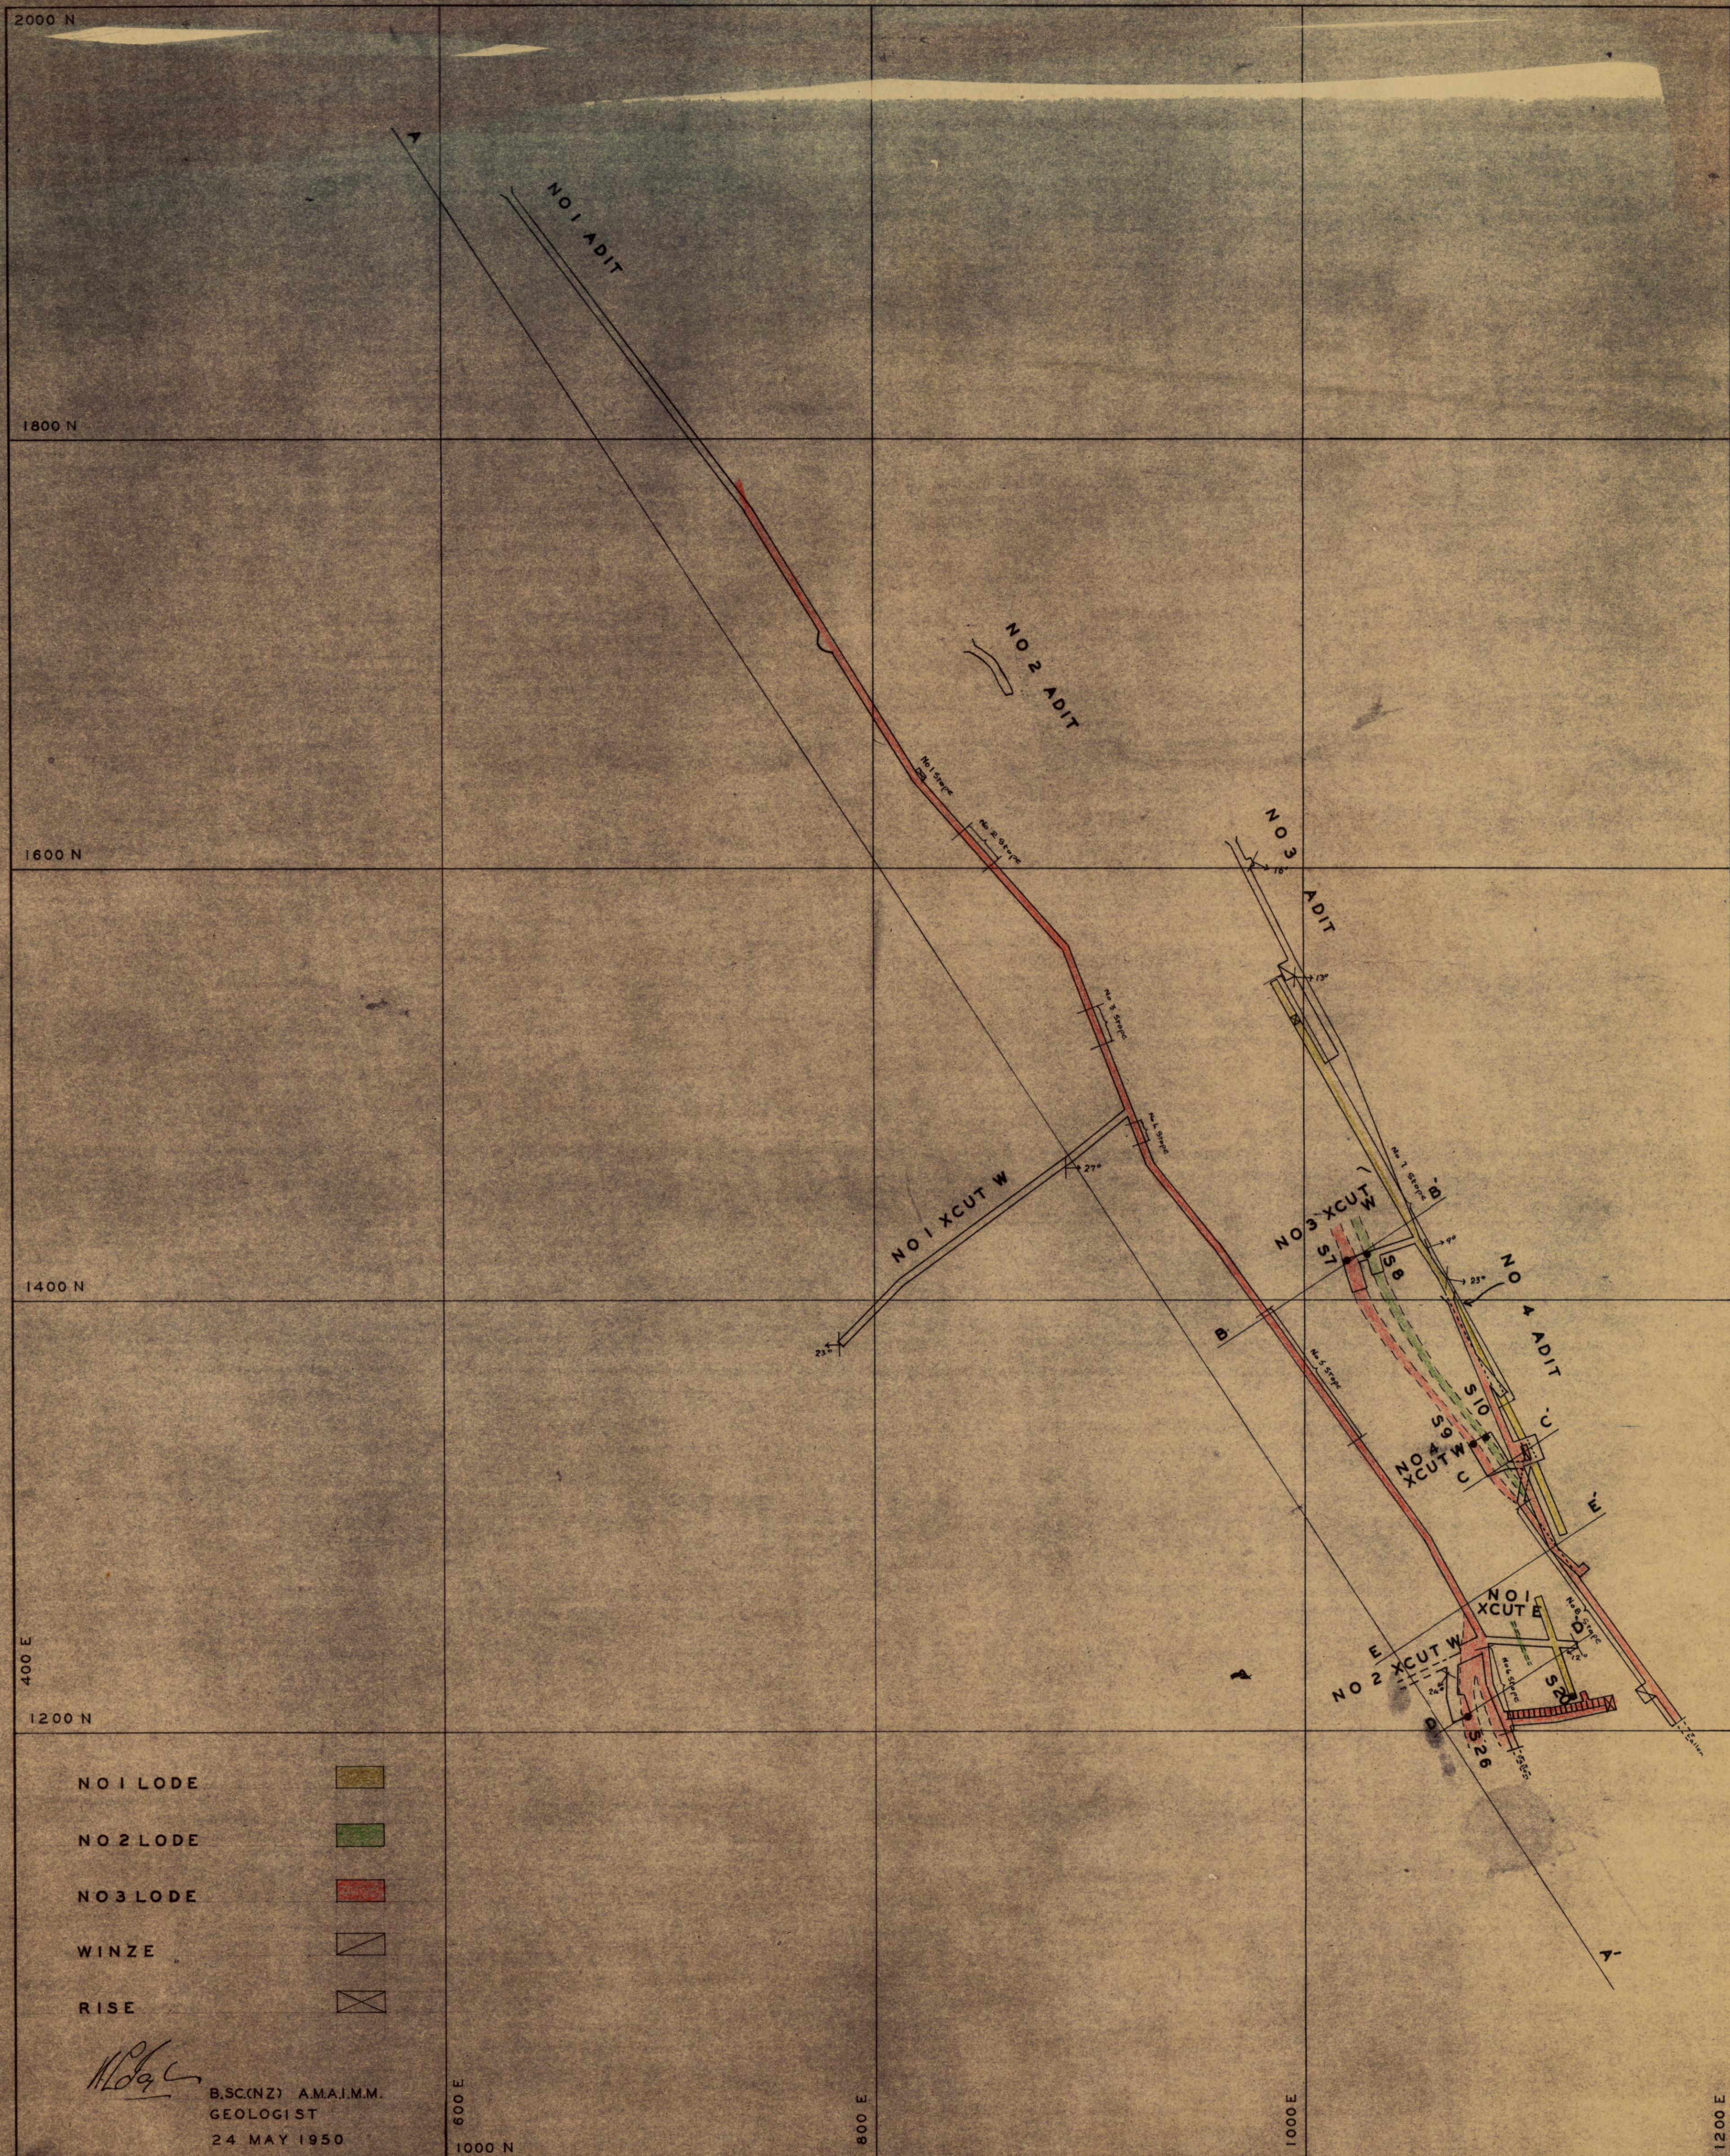

SCALE

1 IN = 40 FT

TRUE BEARING

UNDERGROUND PLAN GREAT SOUTH COMET MINE

DEPARTMENT OF MINES - TASMANIA

PLAN NO

1142-50