

LEGEND

TILLITE

SHALE

QUARTZITE

DIP OF STRATA

WALL OF LODE

FORMLINES

DUMPS

• • • • •

/ / / / /

• • • • •

→ 45°

→ 72°

- - - - -

~ ~ ~ ~ ~

B.S.C. (W.Z.) A.M.A.I.M.M. *W. Z. Briggs* A.M.A.I.M.M.
ZEEHAN
16 NOVEMBER 1951

PHOTO REFERENCE

ZEEHAN RUN 7 + 549 + 548

MONTANA

ZEEHAN RUN 6 + 502 + 503


ZEEHAN-WESTERN

ZEEHAN-MONTANA

OONAH

NOI

- 1 MILL
- 2 CONVEYOR
- 3 CRUSHER
- 4 ORE BIN
- 5 WINDER
- 6 COMPRESSOR
- 7 STORE & OFFICE
- 8 FITTING SHOP
- 9 CHANGE ROOM
- 10 JIG

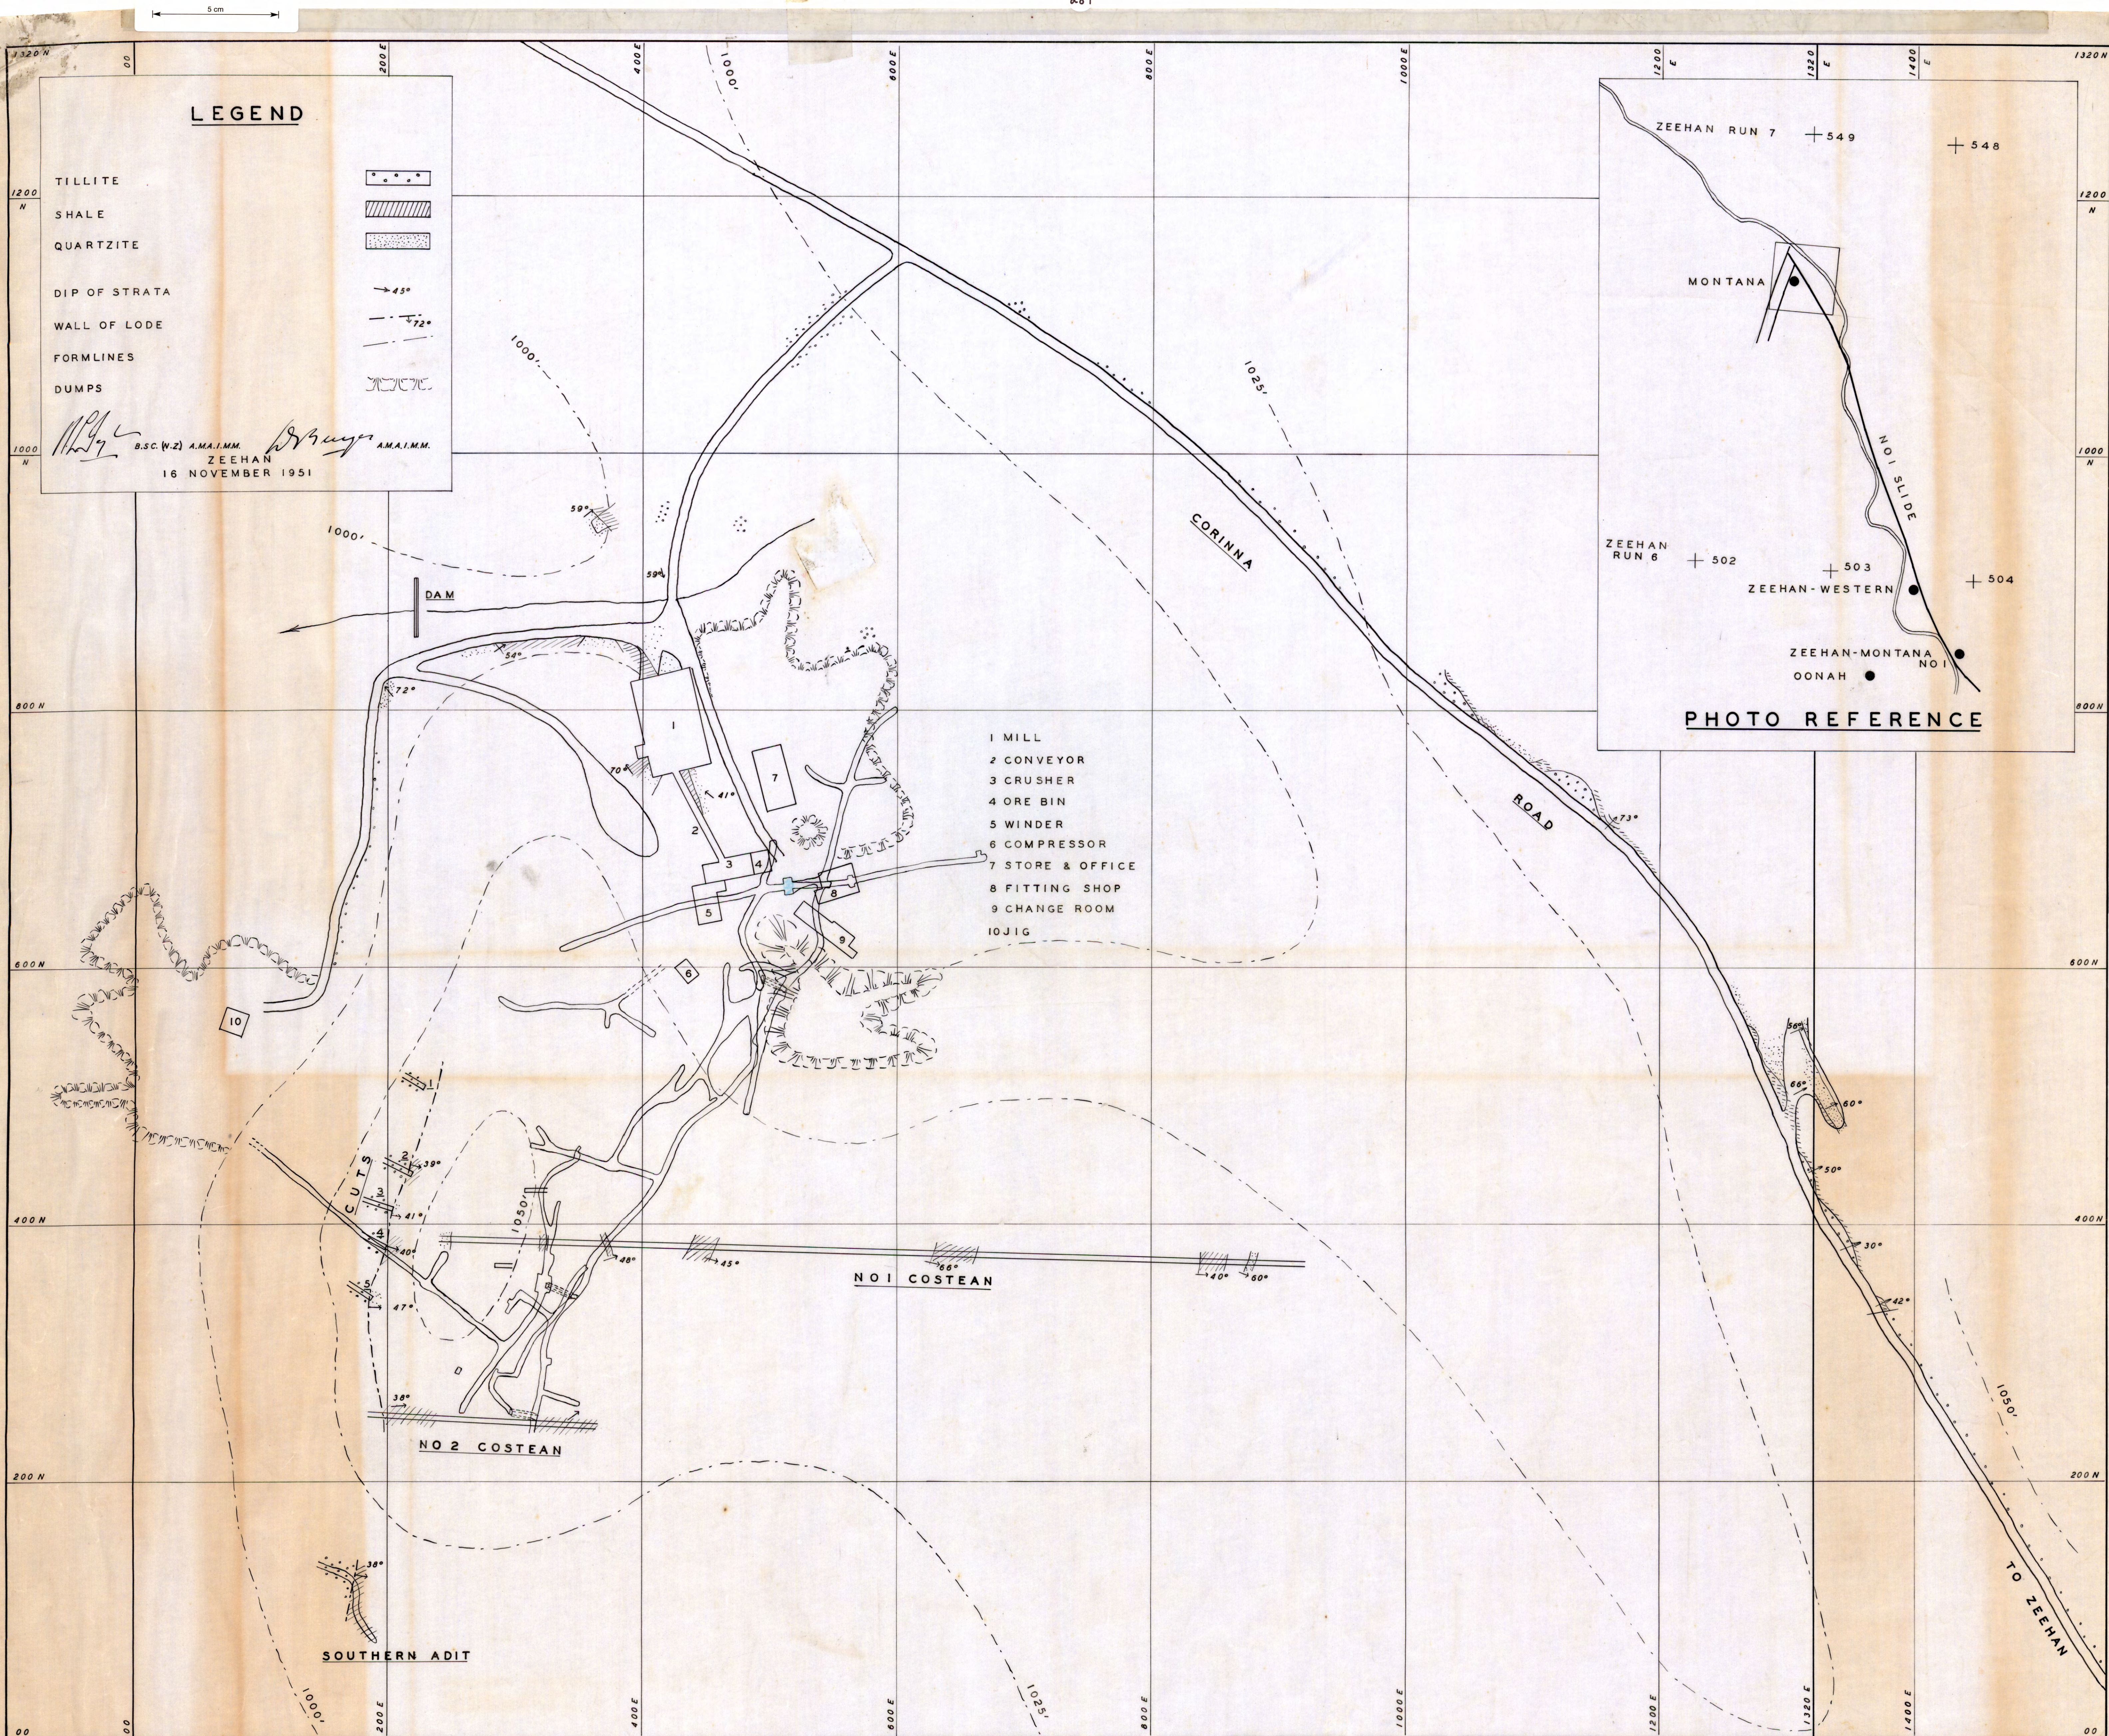

SCALE

1 IN = 50 FT

BEARINGS

MAGNETIC

MONTANA SILVER-LEAD MINE GENERAL PLAN

DEPARTMENT OF MINES - TASMANIA

PLAN NO

1218-50