




PLAN
SCALE 100 FT. TO 1 INCH

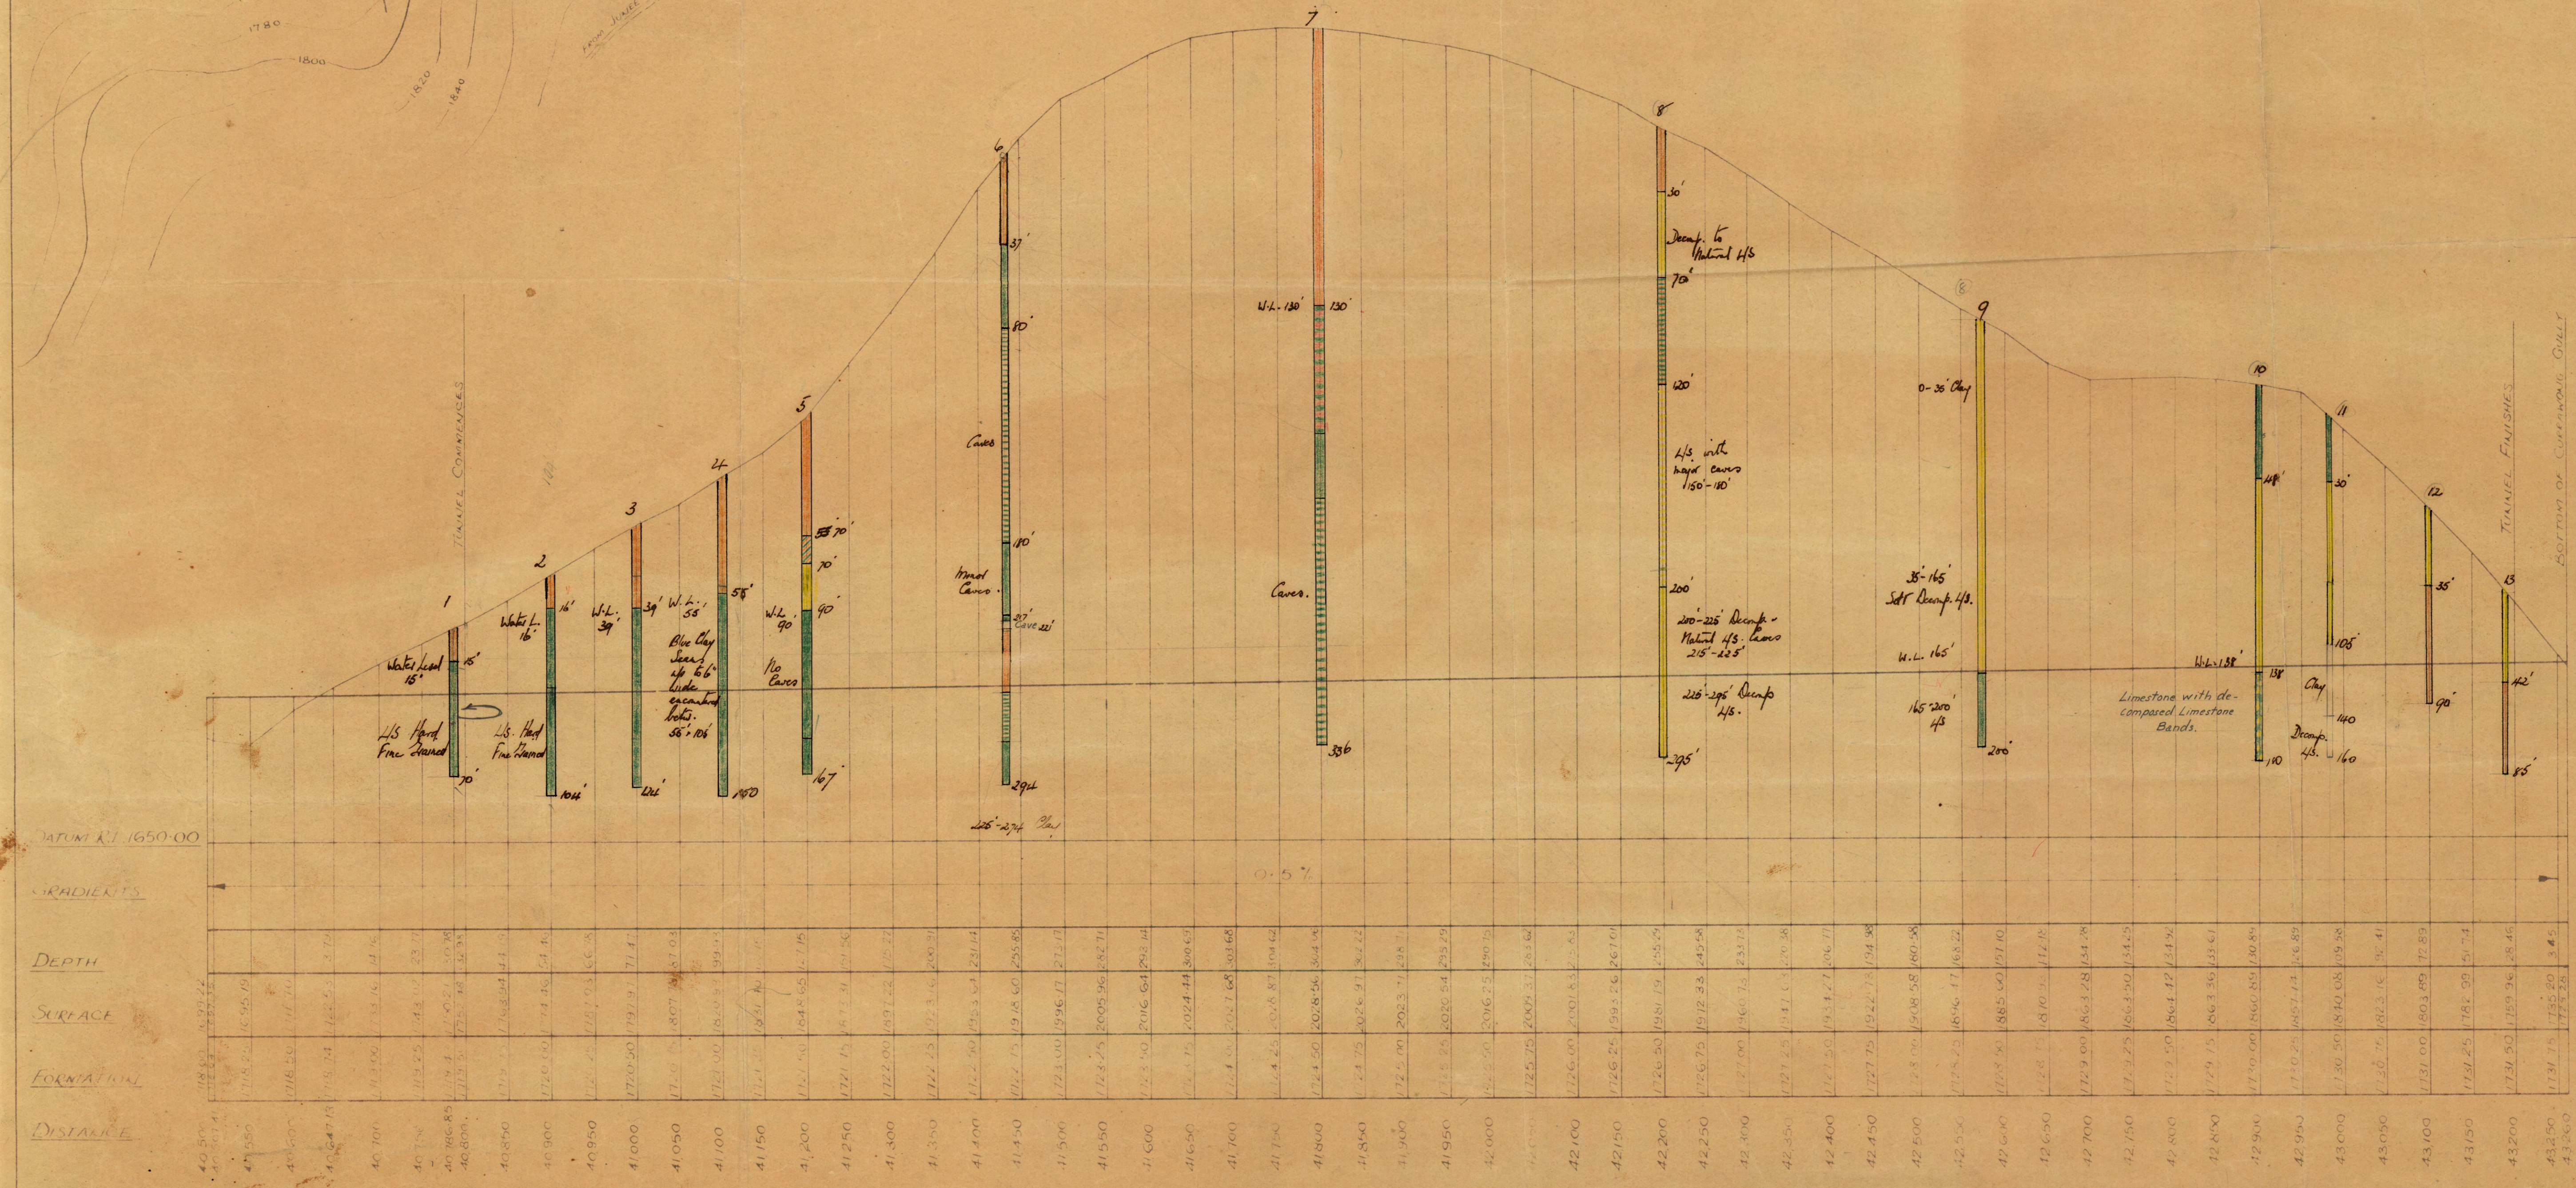

- LEGEND**
- MUD-SHALE
 - SOLID LIMESTONE
 - LIMESTONE WITH CAVITIES
 - LIMESTONE WITH CAVITIES (MUDSHALE) FILLED.
 - CLAY.
 - CLAY TO LIMESTONE.
 - DECOMPOSED LIMESTONE.

DISTANCE	FORMATION	SURFACE	DEPTH	GRADIENTS

1242-73

56/6023

File Diamond Drilling

FLORIDIAN RAILWAY

PLAN & LONG SECTION

AT TUNNEL

Drilling records

Superintendent Nov 1940