


5 cm

R I V E R T A M A R

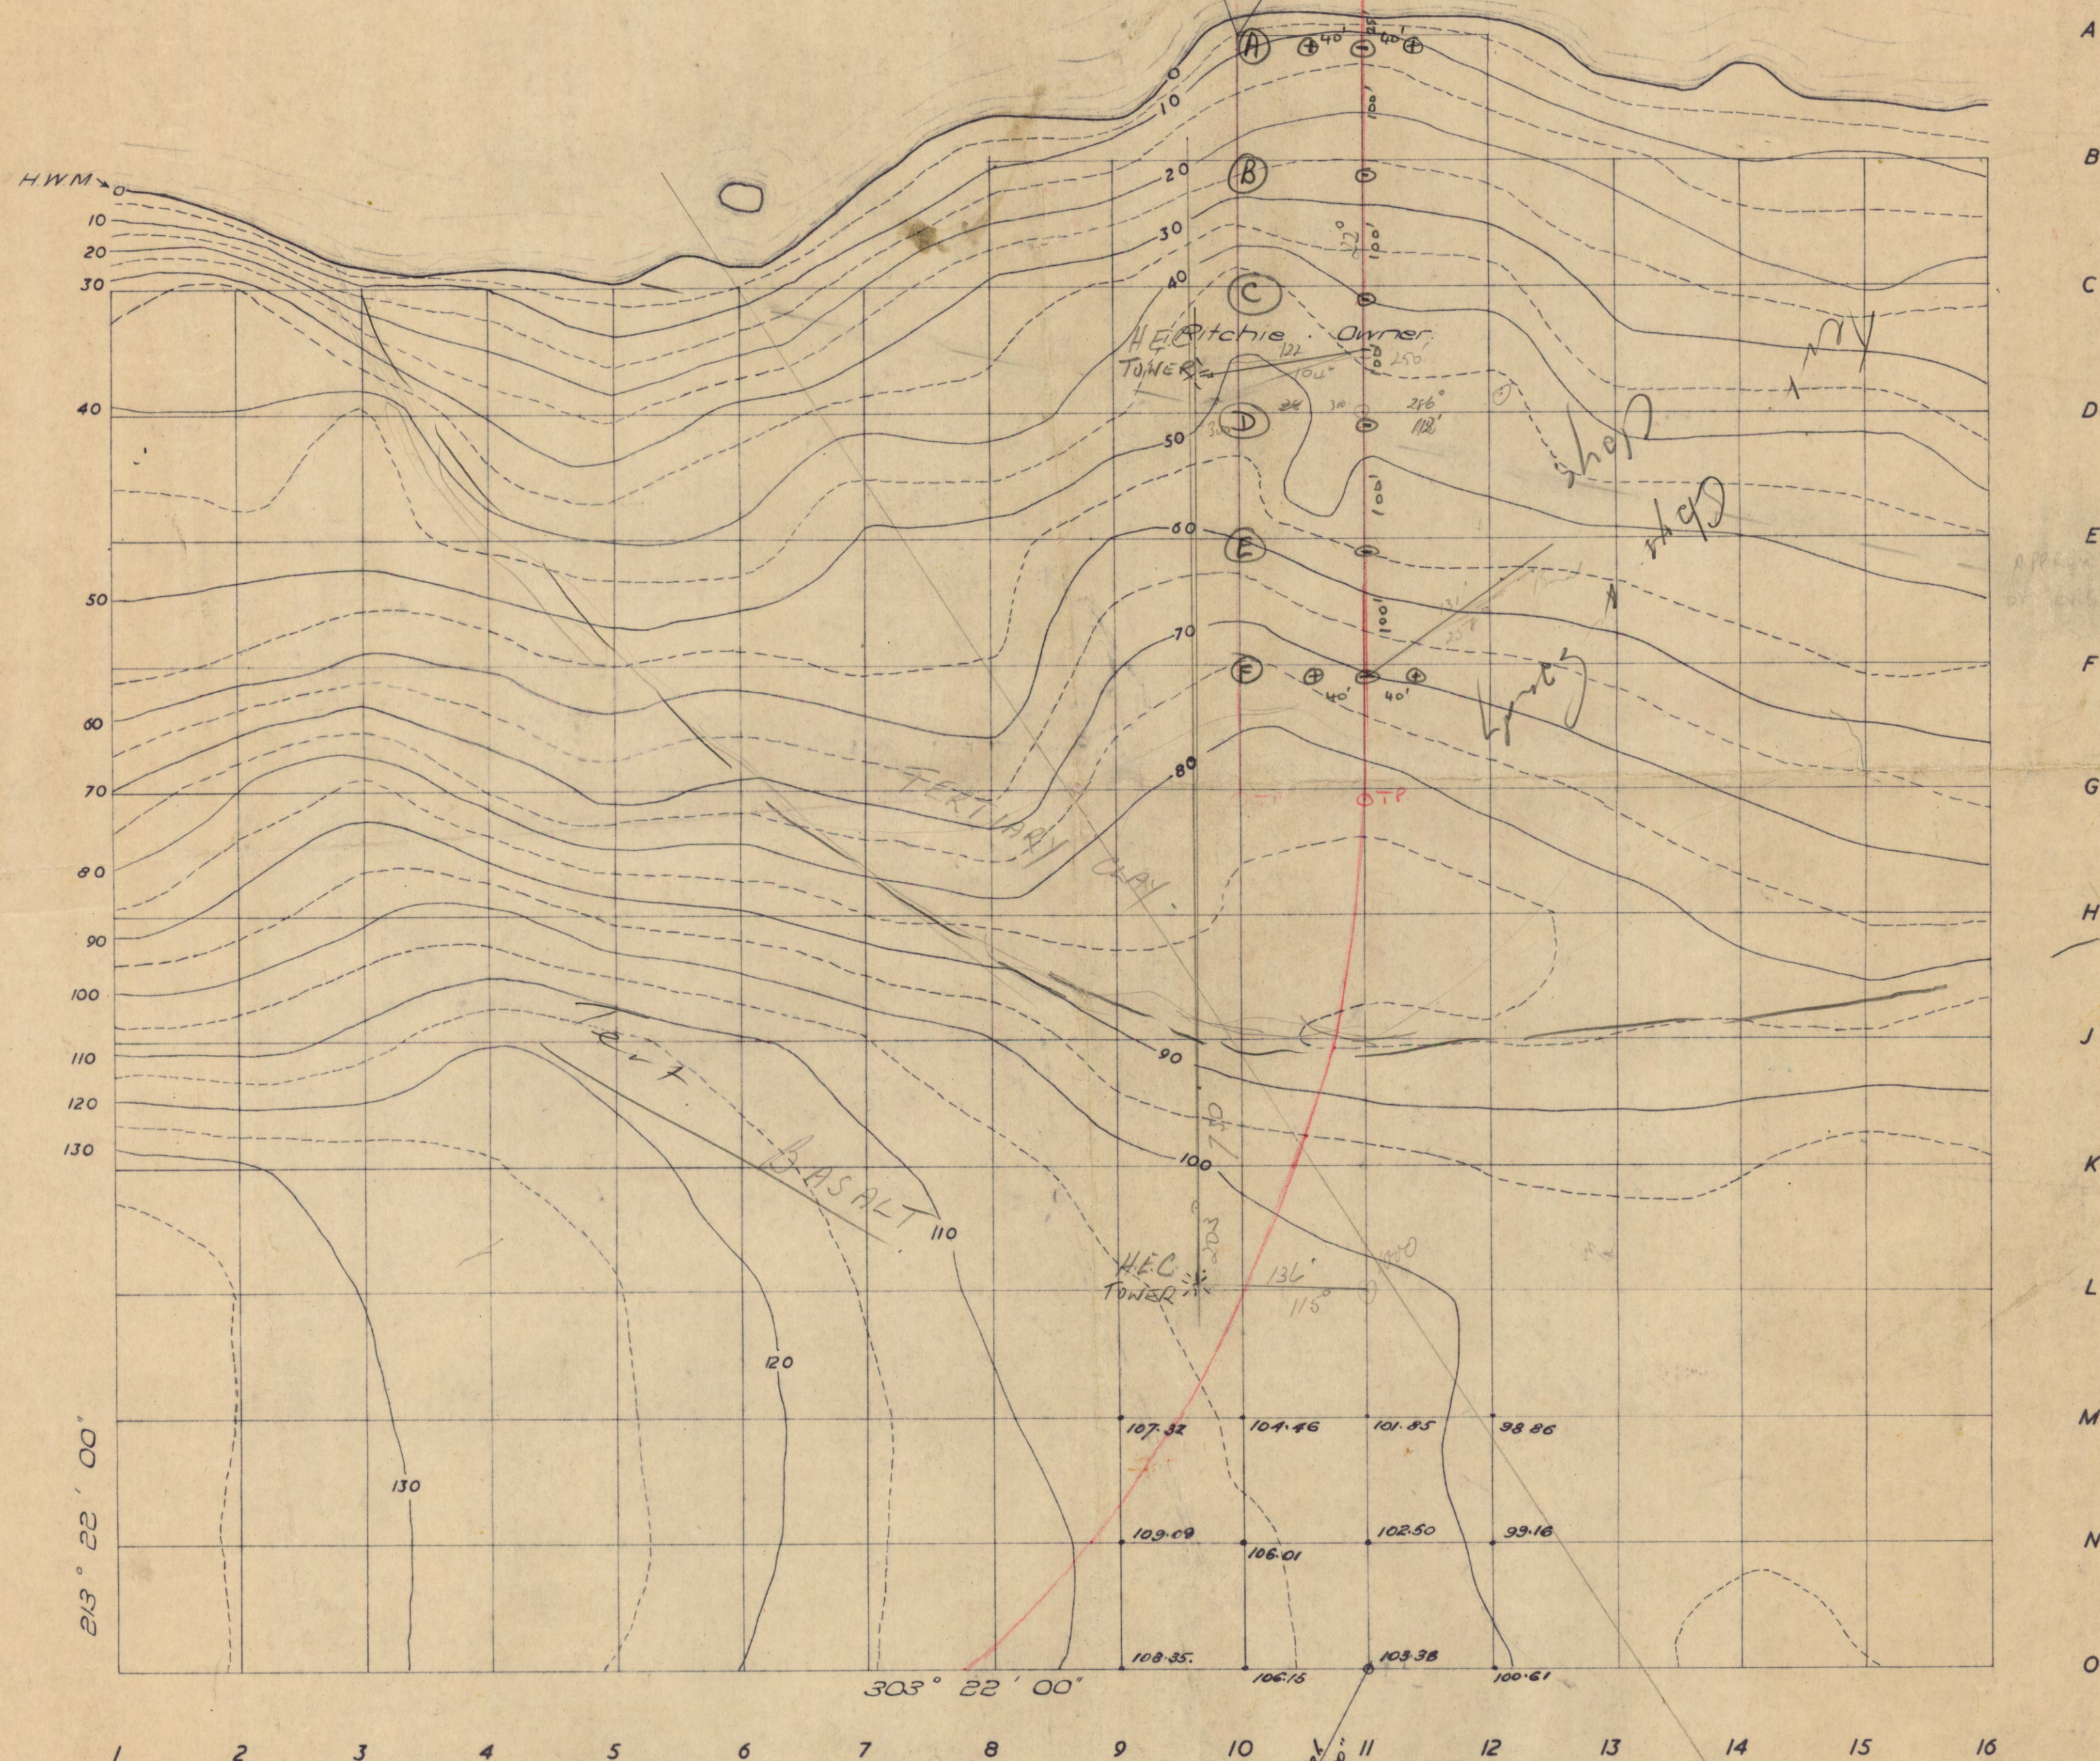

DEPARTMENT OF PUBLIC WORKS, T.A.S.

WHIRLPOOL REACH PROPOSED BRIDGE APPROACHES EAST BANK

Scale: 1:100	Prepared	Checked	430-W
Drawing	J.P.T. Apr 47		
Tracing	4/4 30-11-55	4/4 30-11-55	P-1
Design			
Supervision			
Road Engineer		Eng. Assistant	
		Chief Engineer	

Field Book: 1855
Level Book: 1856

1467-30