


5 c

0 50 100 150 200 FEET

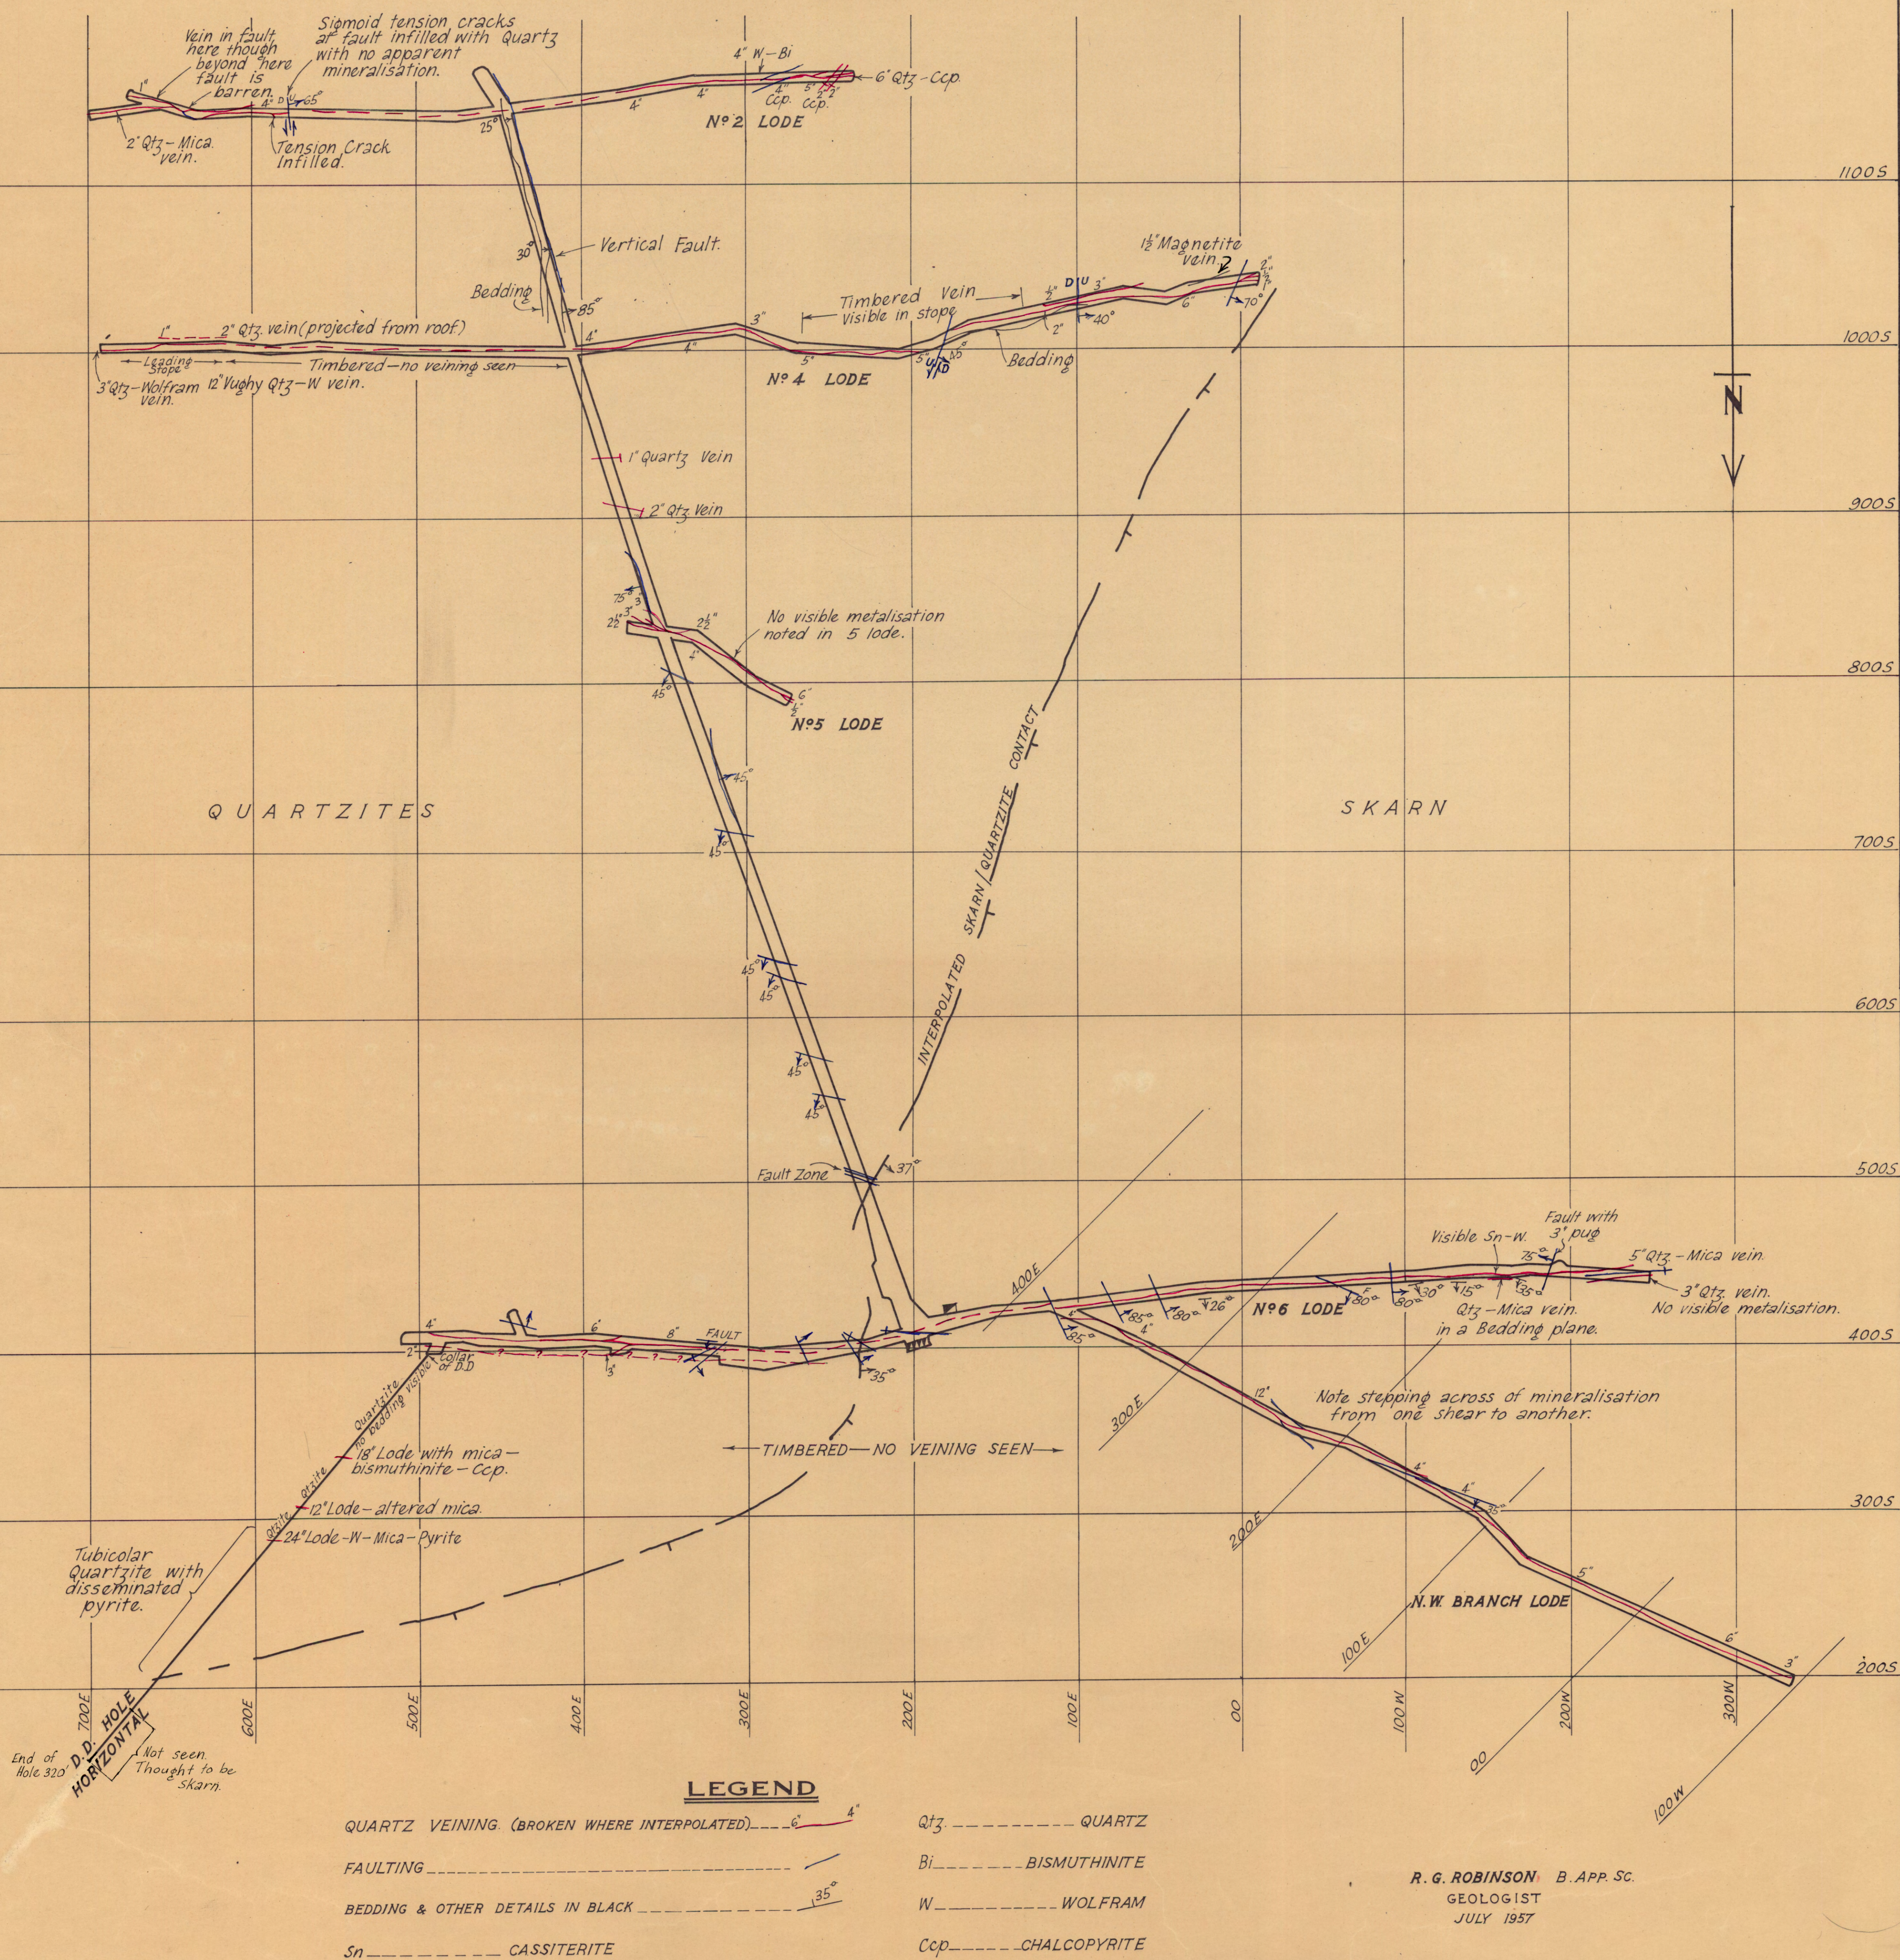

DEPT. OF MINES
1493-37

Approx. R.L. of No 3 Level (Floor) = 2013' (R.L. of Shaft collar = 2260')