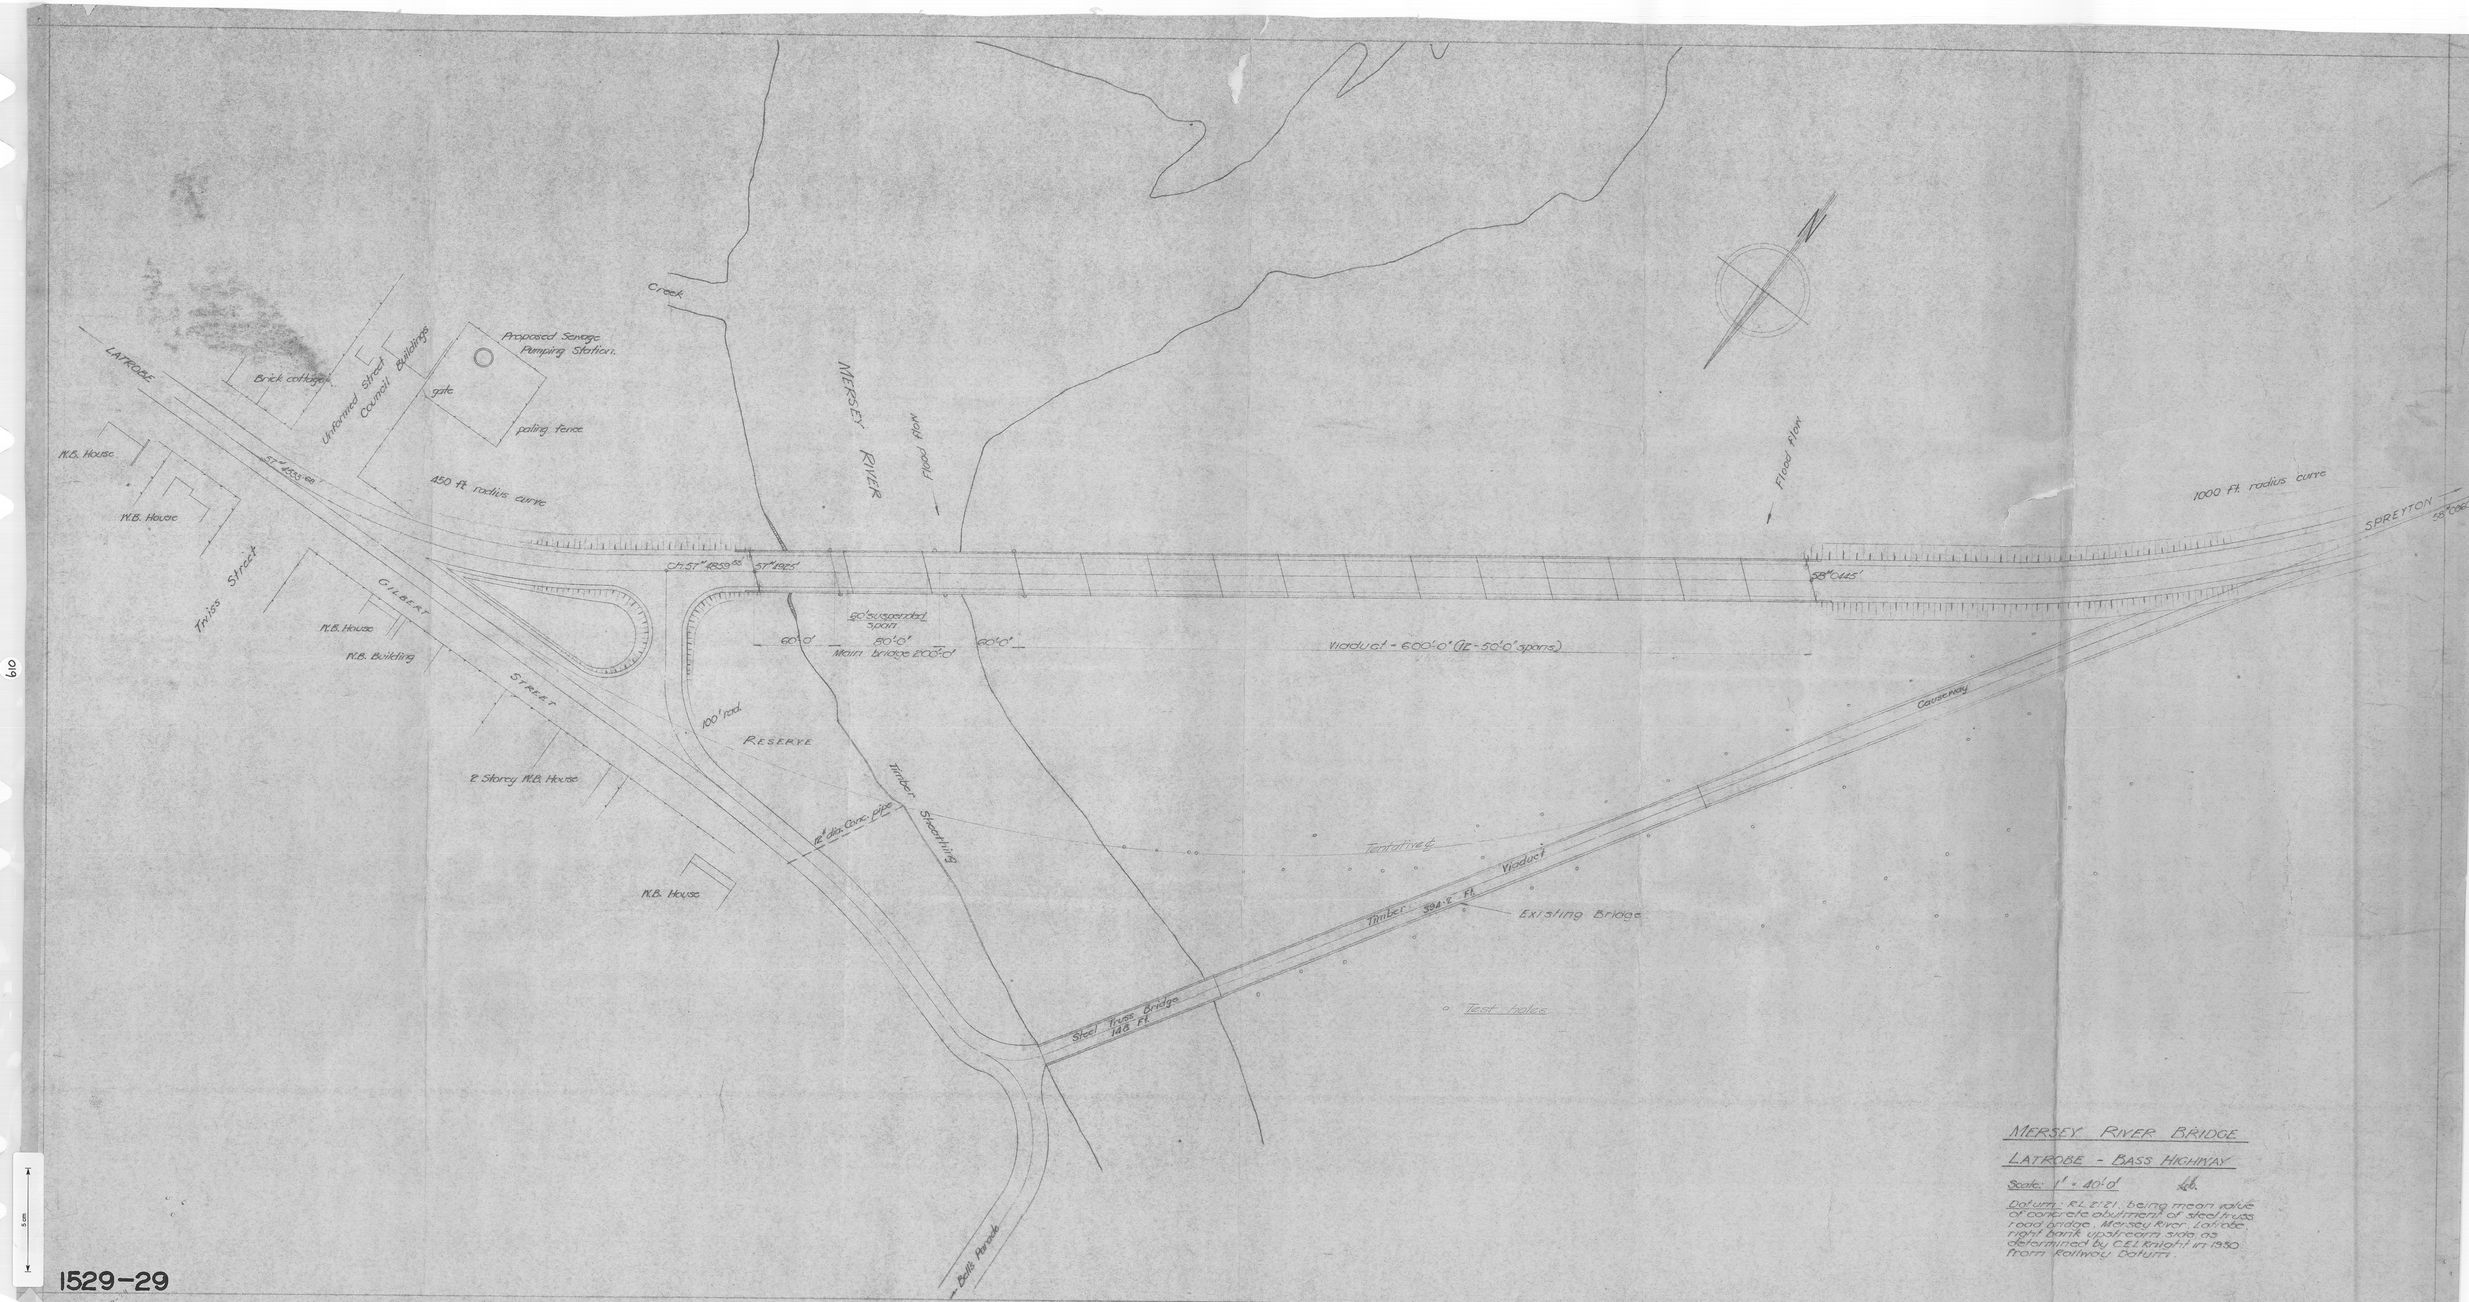


MERSEY RIVER BRIDGE

LATROBE - BASS HIGHWAY

Scale: 1" = 40'-0"

Datum: RL 21.21, being mean value of concrete abutments of steel truss road bridge, Mersey River, Latrobe, right bank upstream side as determined by C.E.L. Knight in 1930 from Railway Datum.

1529

610

1529-29