



180
45

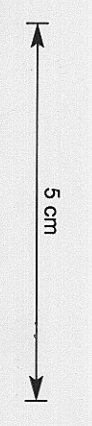

1589
663

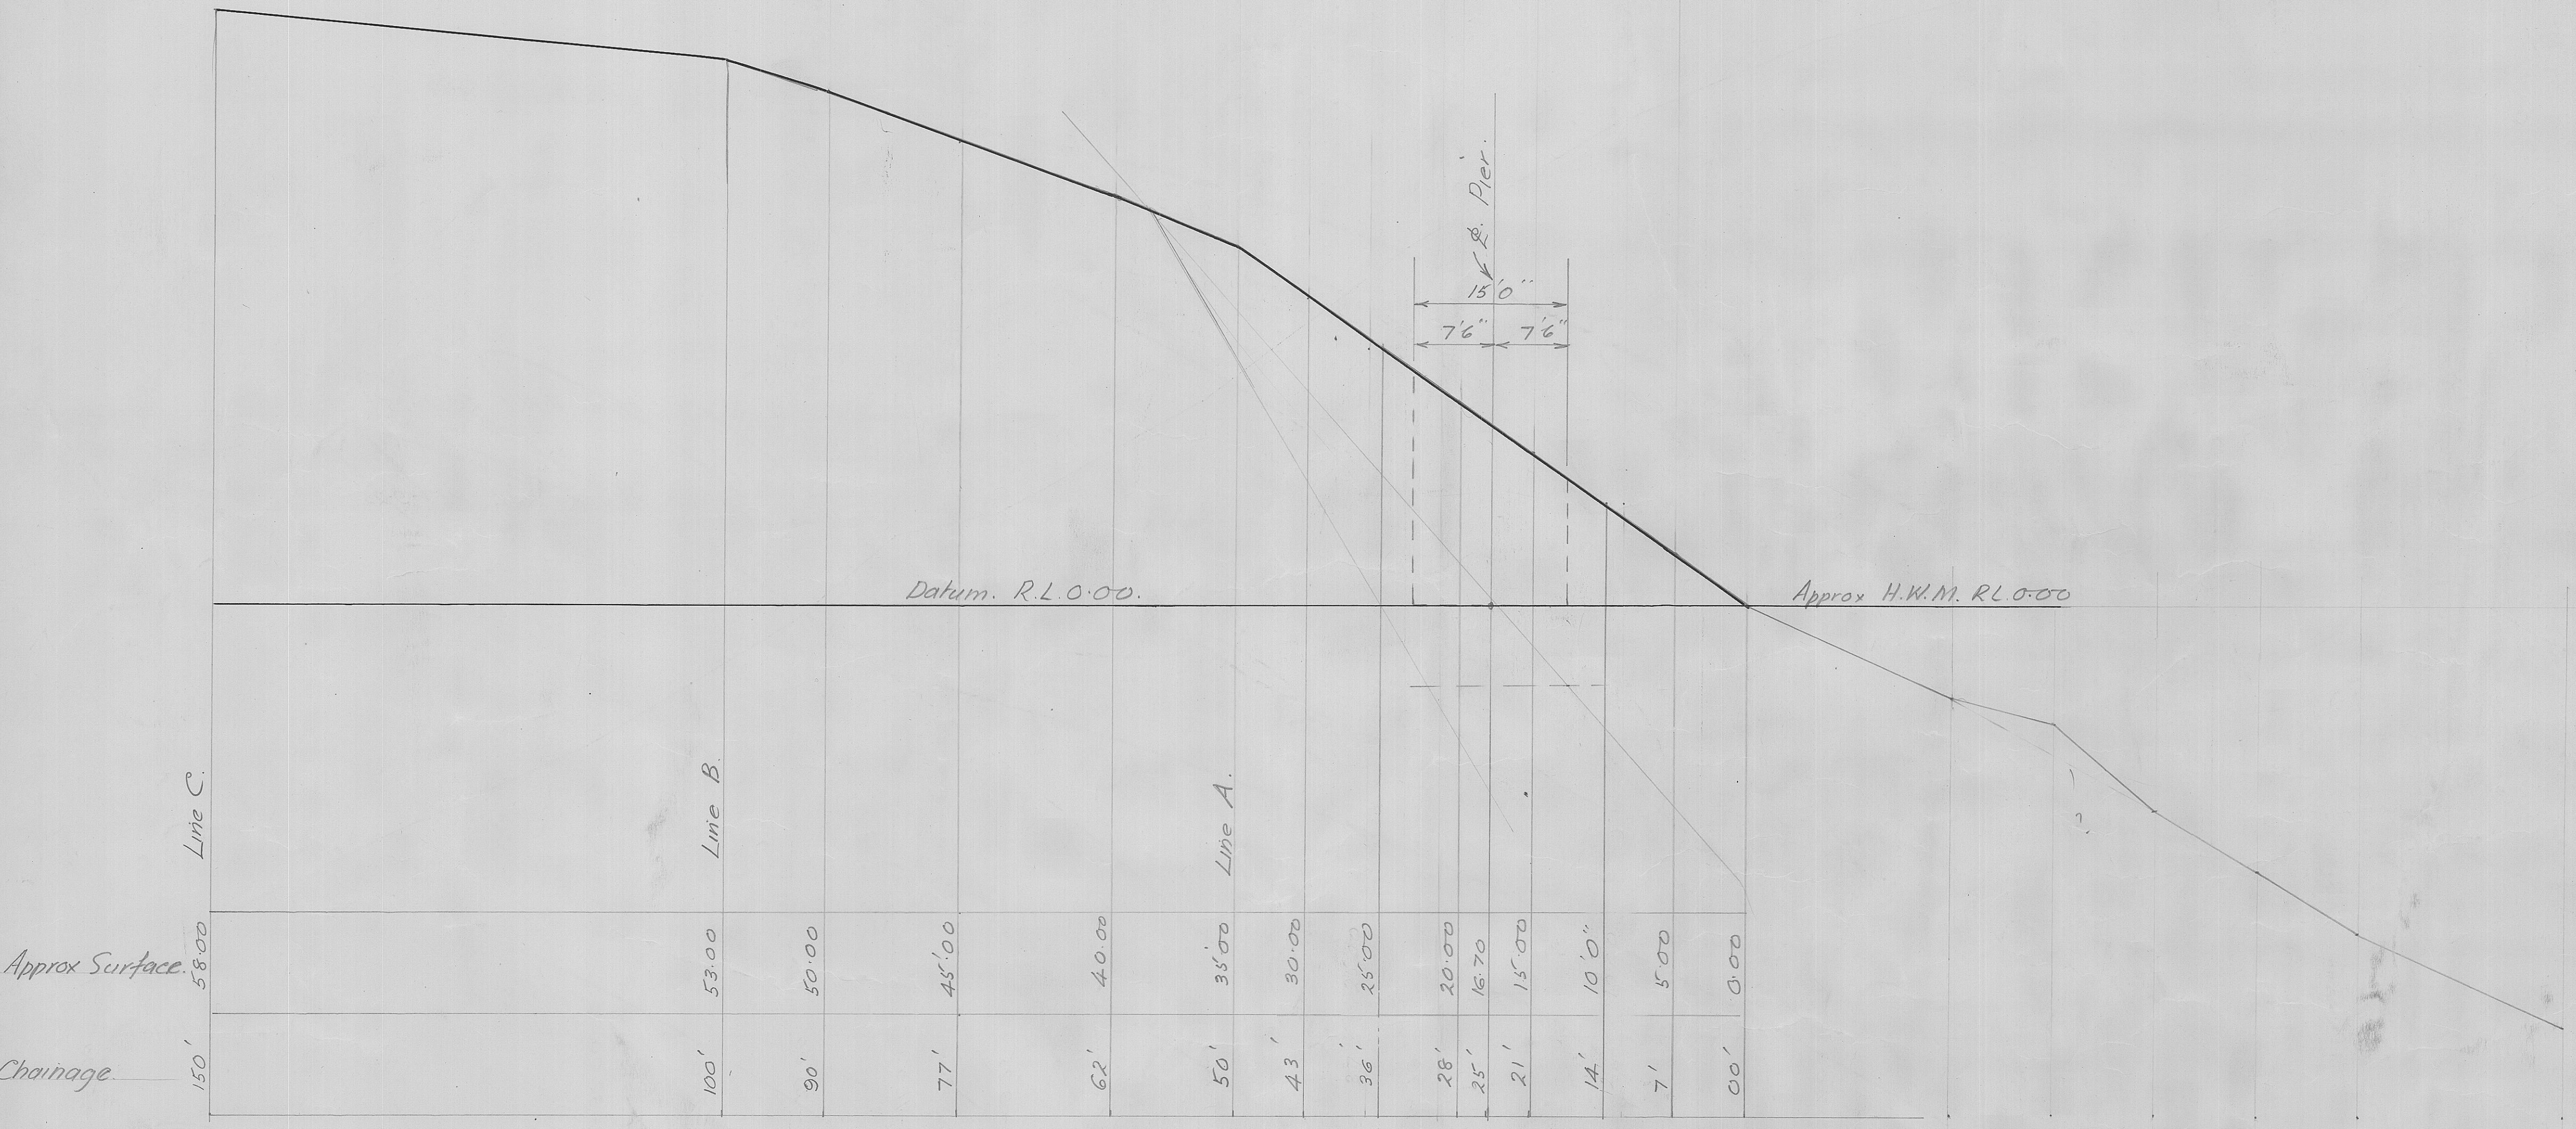

LONG^L SECTION ON NEW $\frac{1}{2}$
1" = 10' 0"

Levels interpolated from Roads
Branch Plan 430W/P-2, on New $\frac{1}{2}$
adjacent to Line 12, i.e. 40' 0"
downstream from Navigation Light.

WHIRLPOOL REACH
WEST BANK
Location of Bore Hole.