


R I V E R T A M A R

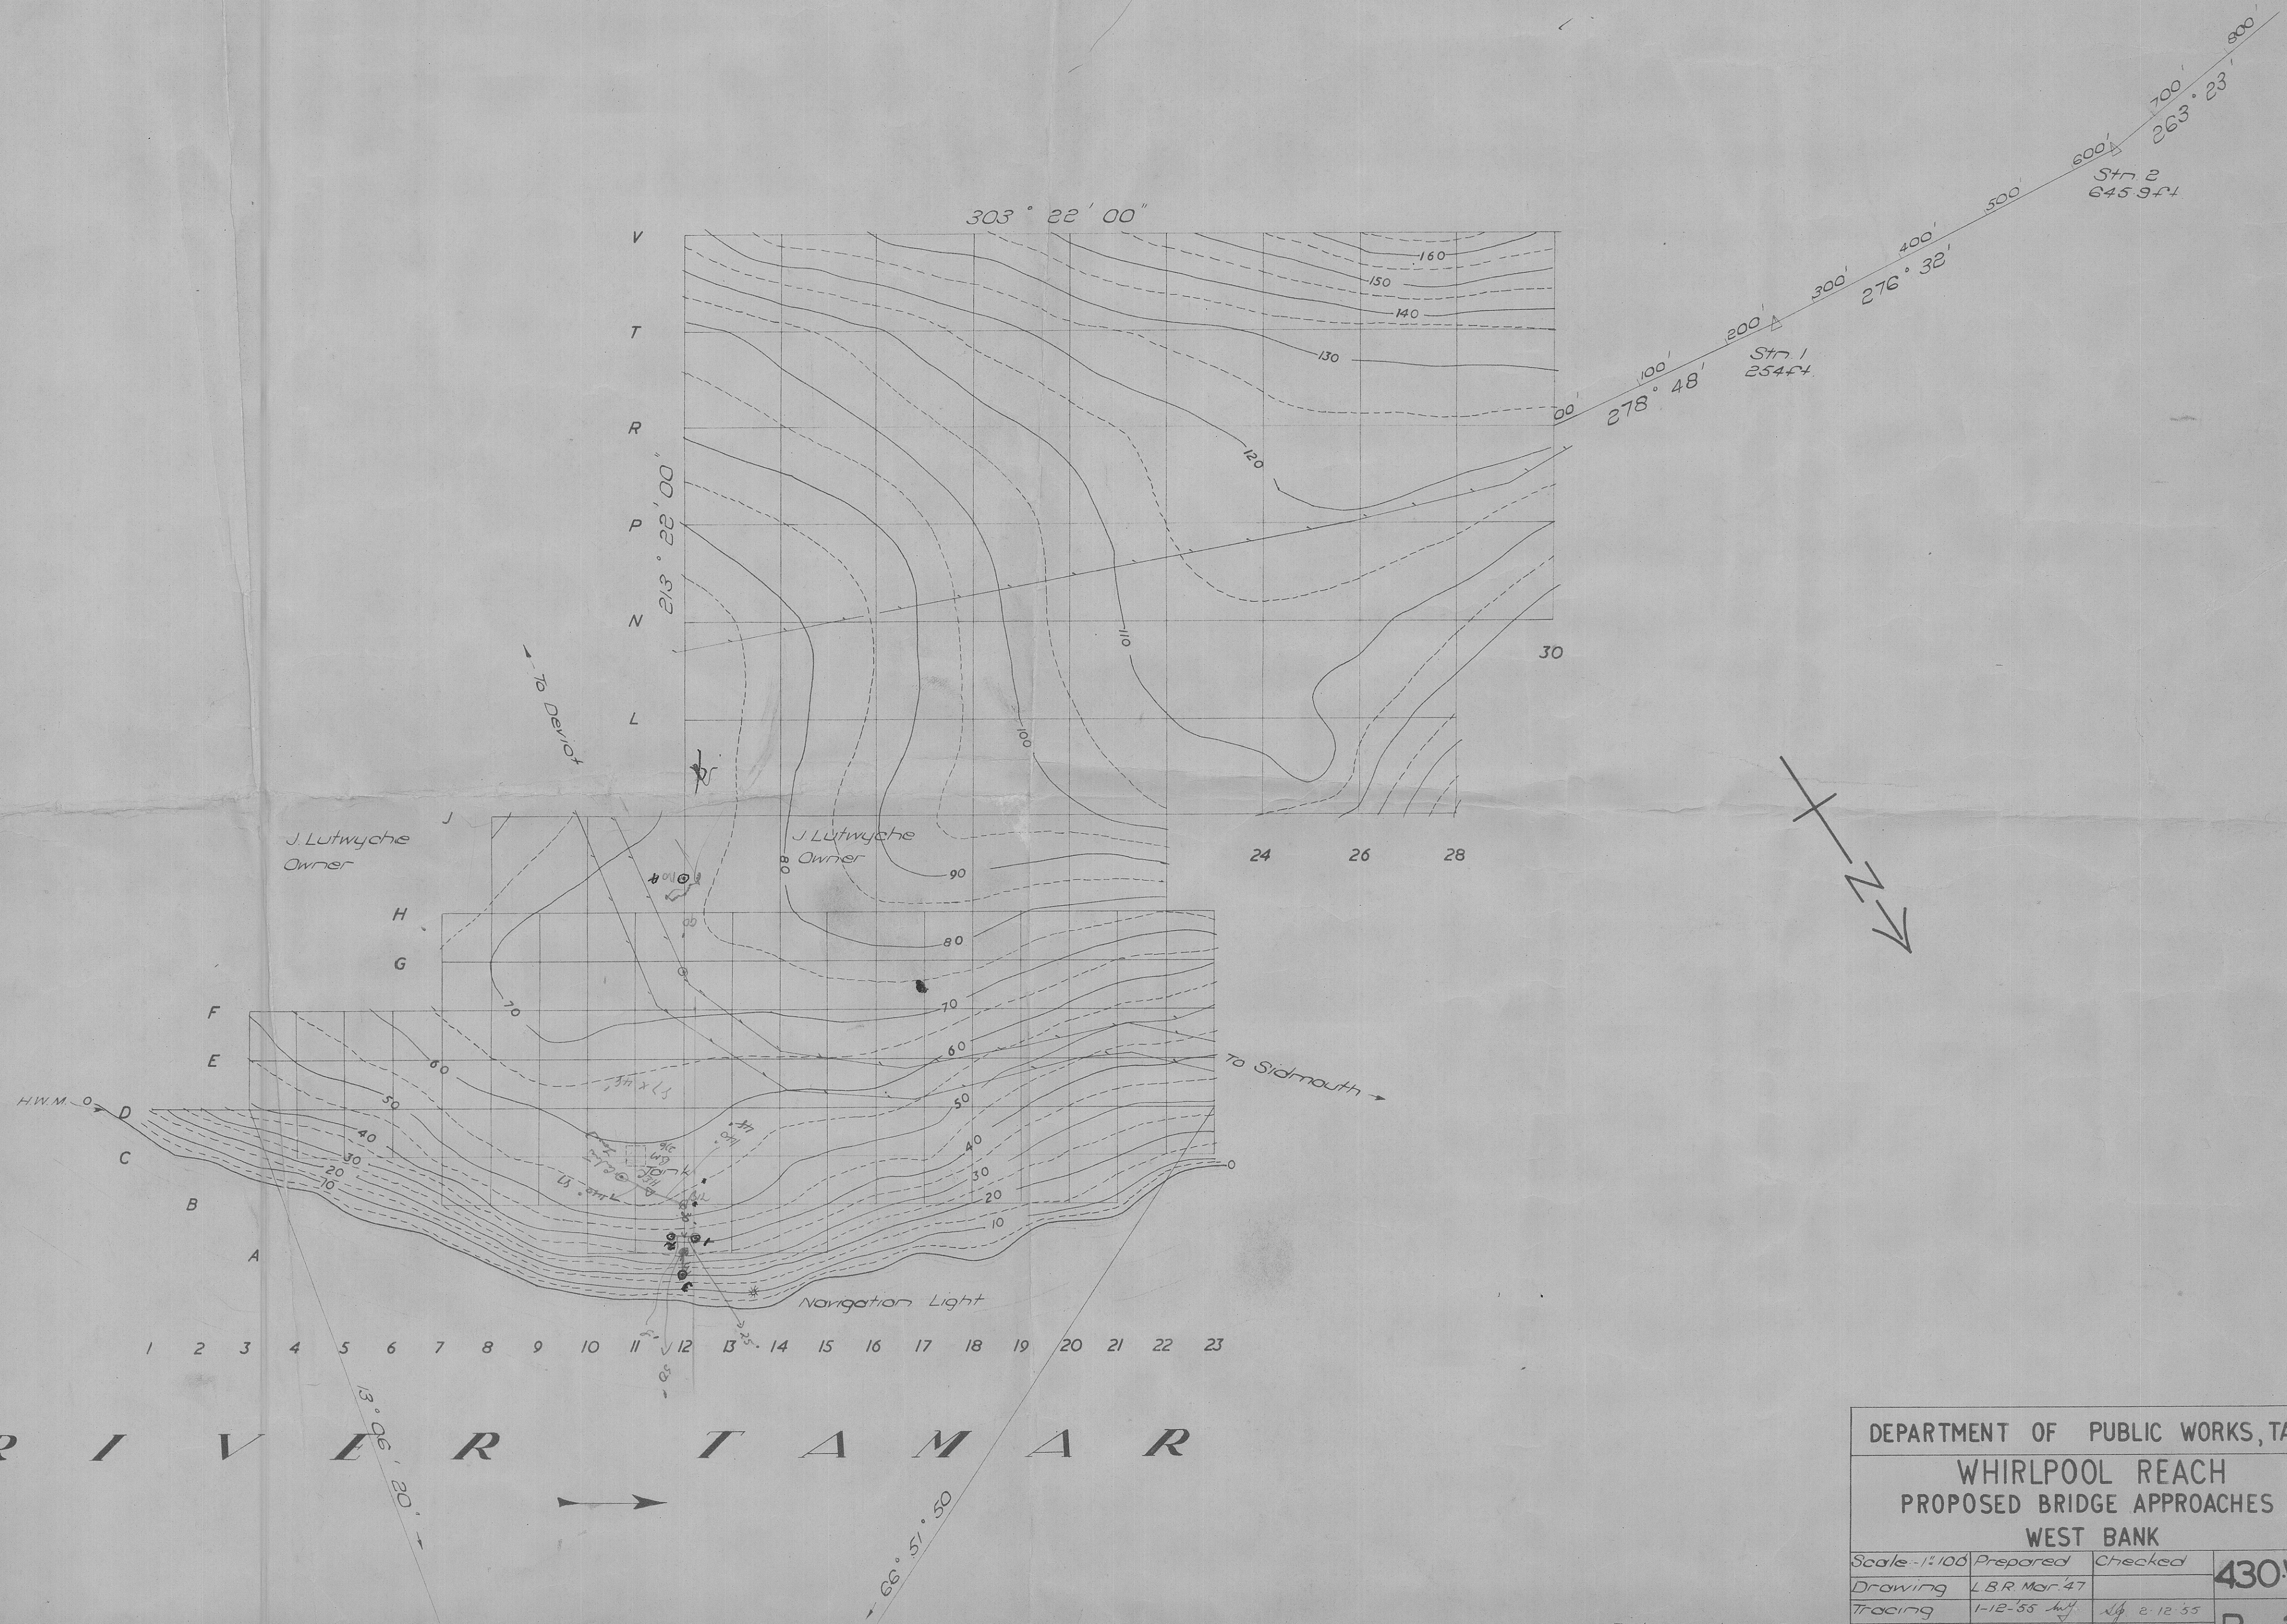

DEPARTMENT OF PUBLIC WORKS, TAS.			
WHIRLPOOL REACH			
PROPOSED BRIDGE APPROACHES			
WEST BANK			
Scale - 1" = 100'	Prepared	Checked	430W
Drawing	L.B.R. Mar. 47		
Tracing	1-12-55	1/2 2-12-55	P-2
Design			
Supervision		Eng. Assistant	
Road Engineer		Chief Engineer	

Field Book 1846
Level Book 1847