


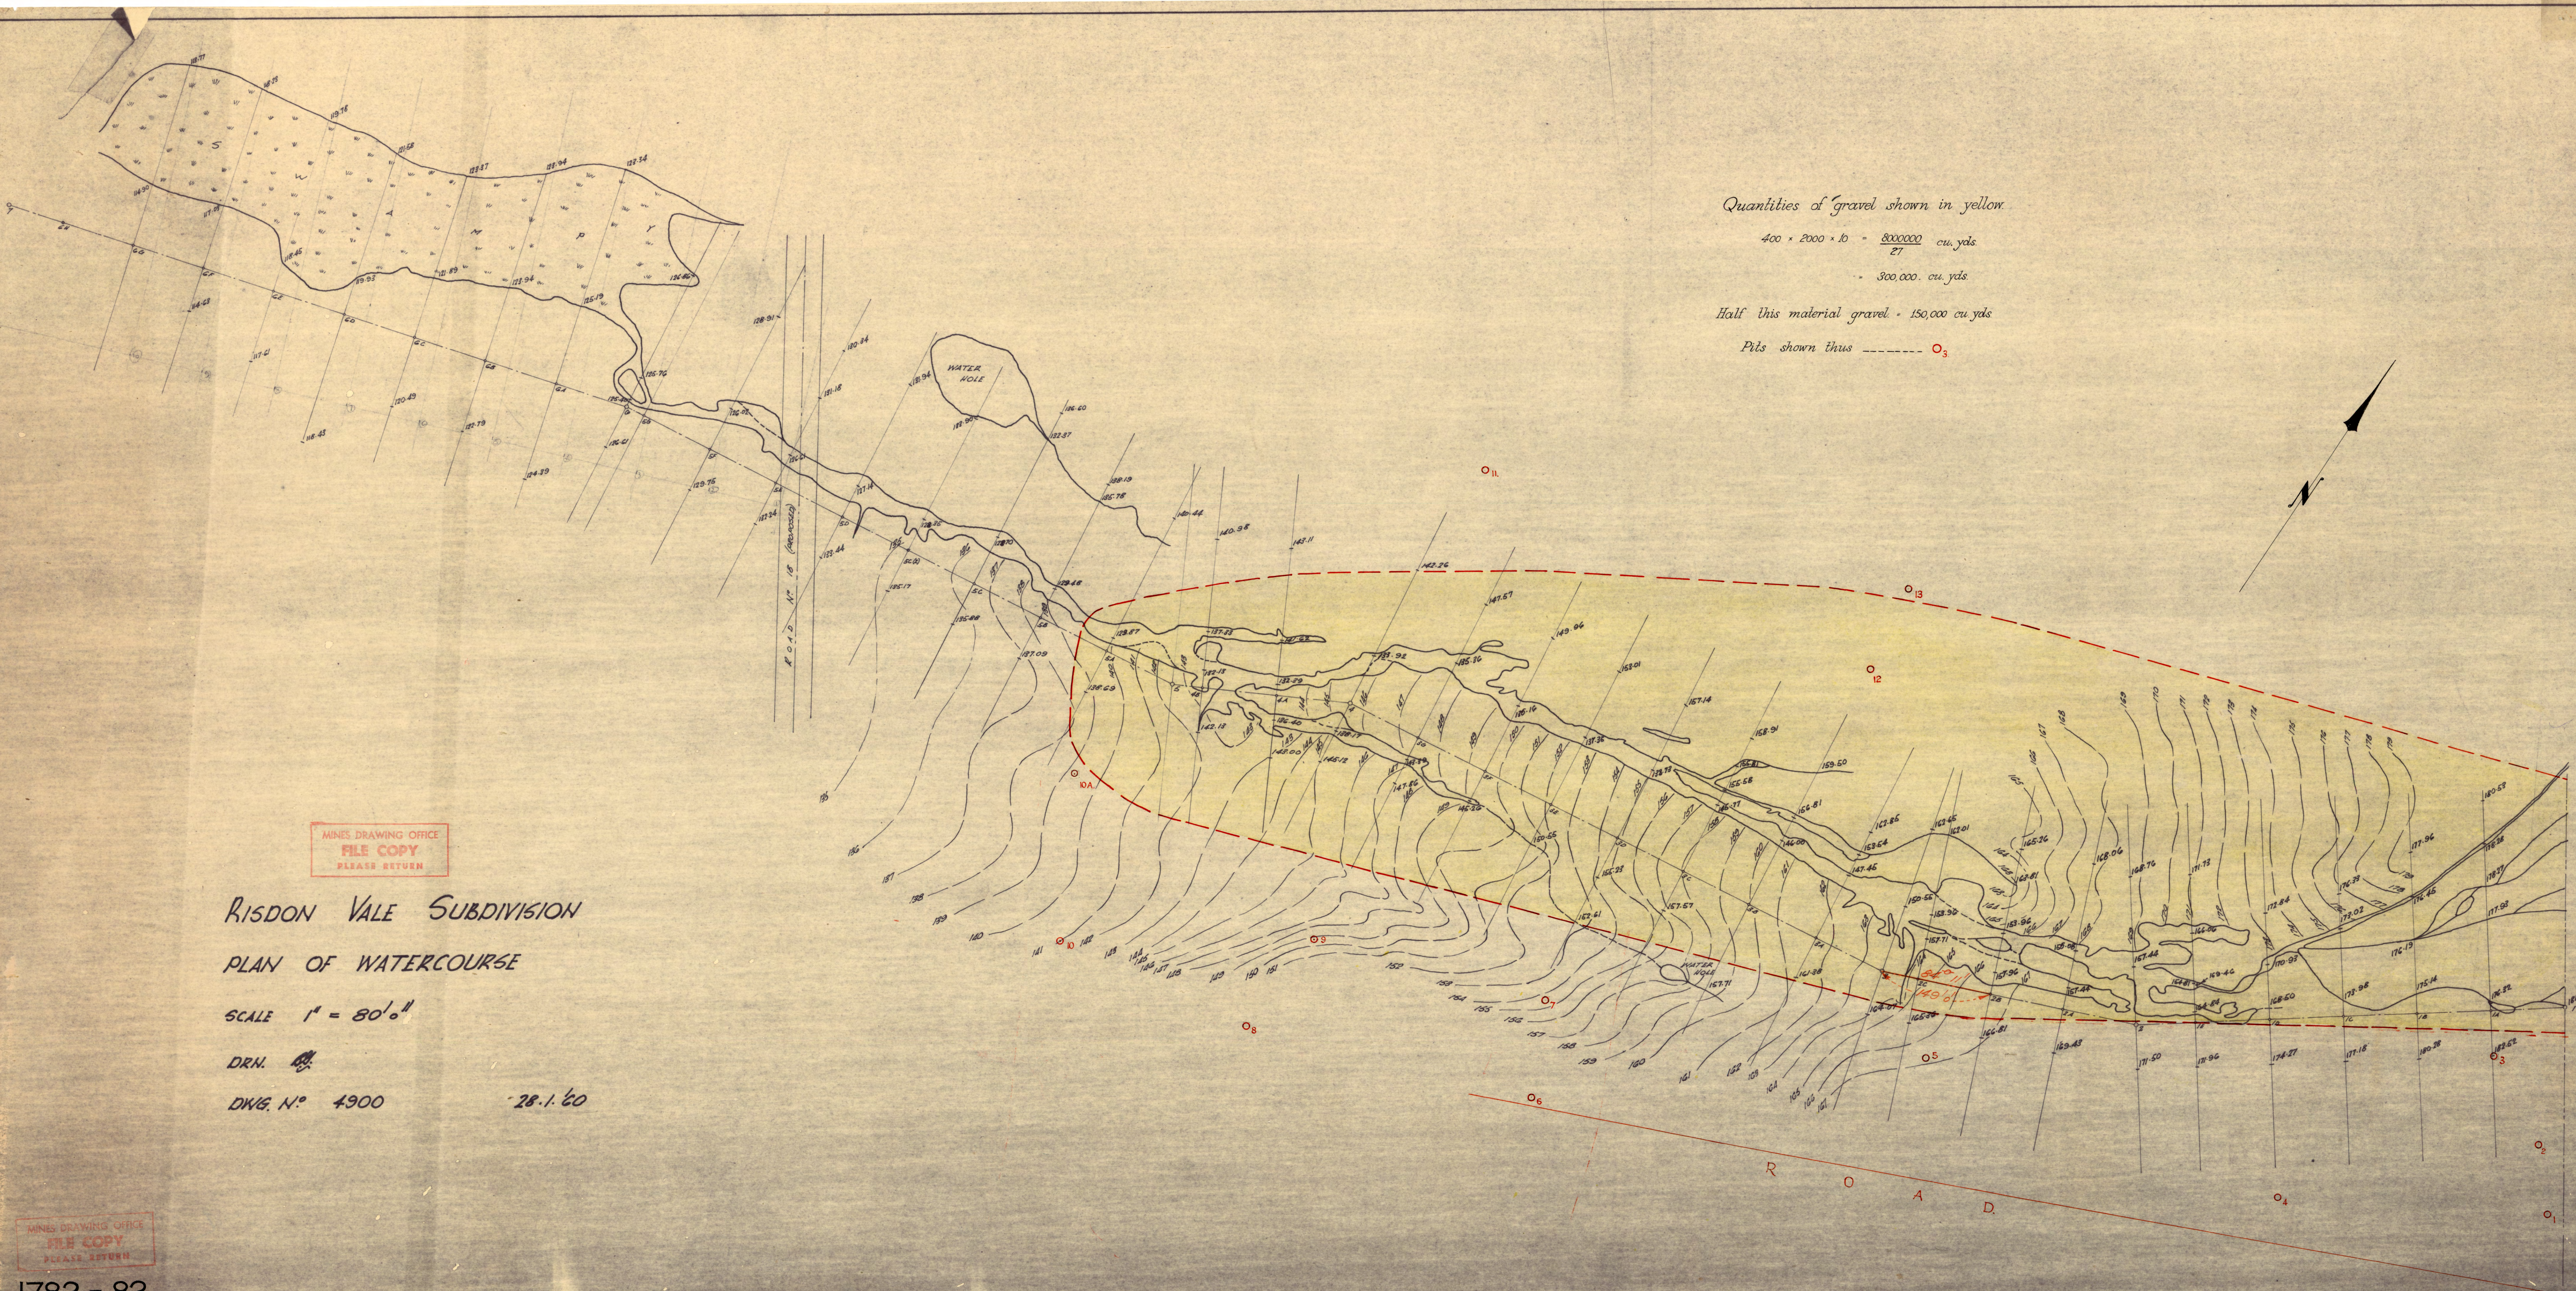

Quantities of gravel shown in yellow.

$400 \times 2000 \times 10 = \frac{8000000}{27}$  cu. yds.

= 300,000 cu. yds.

Half this material gravel = 150,000 cu. yds.

Pits shown thus  $\bigcirc_3$

MINES DRAWING OFFICE  
FILE COPY  
PLEASE RETURN

RISDON VALE SUBDIVISION  
PLAN OF WATERCOURSE

SCALE 1" = 80' 0"

DRN. *DR*

DWG. N° 4900

28.1.20

MINES DRAWING OFFICE  
FILE COPY  
PLEASE RETURN