


5 cm

# OIL INSTALLATIONS - DEVONPORT

0 50 100 150 200 FT.

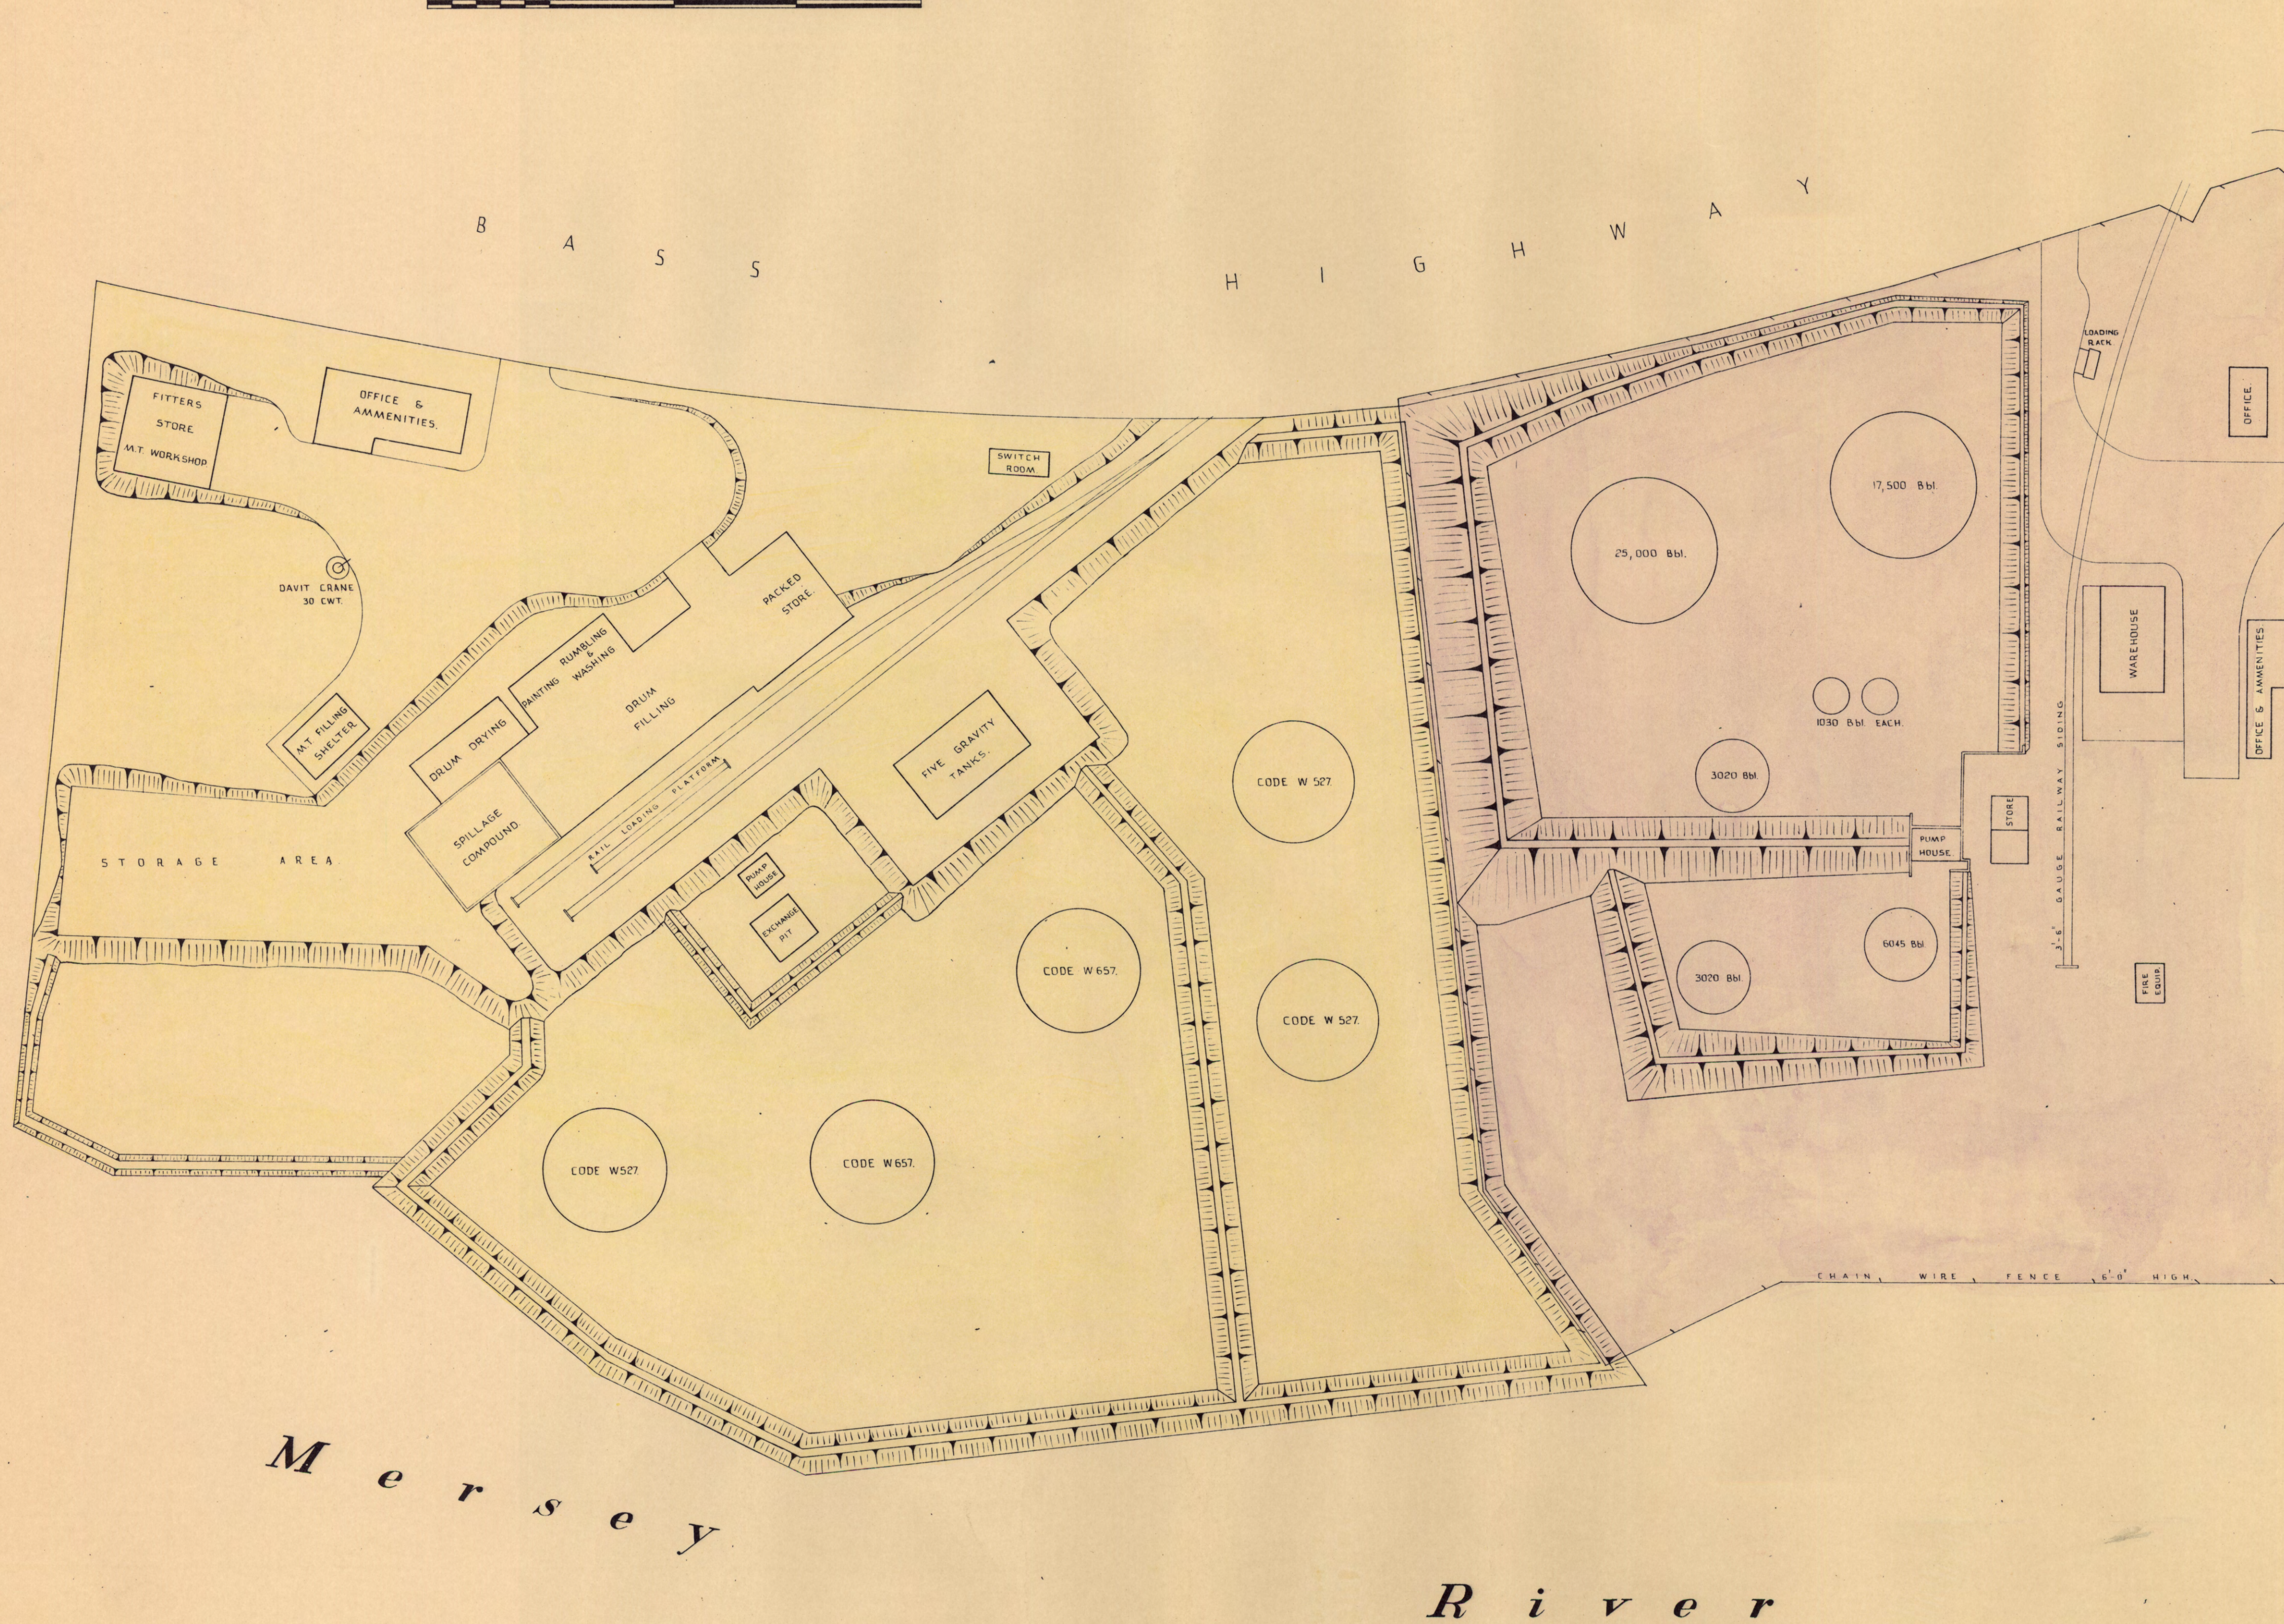

CALTEX.  
SHELL.