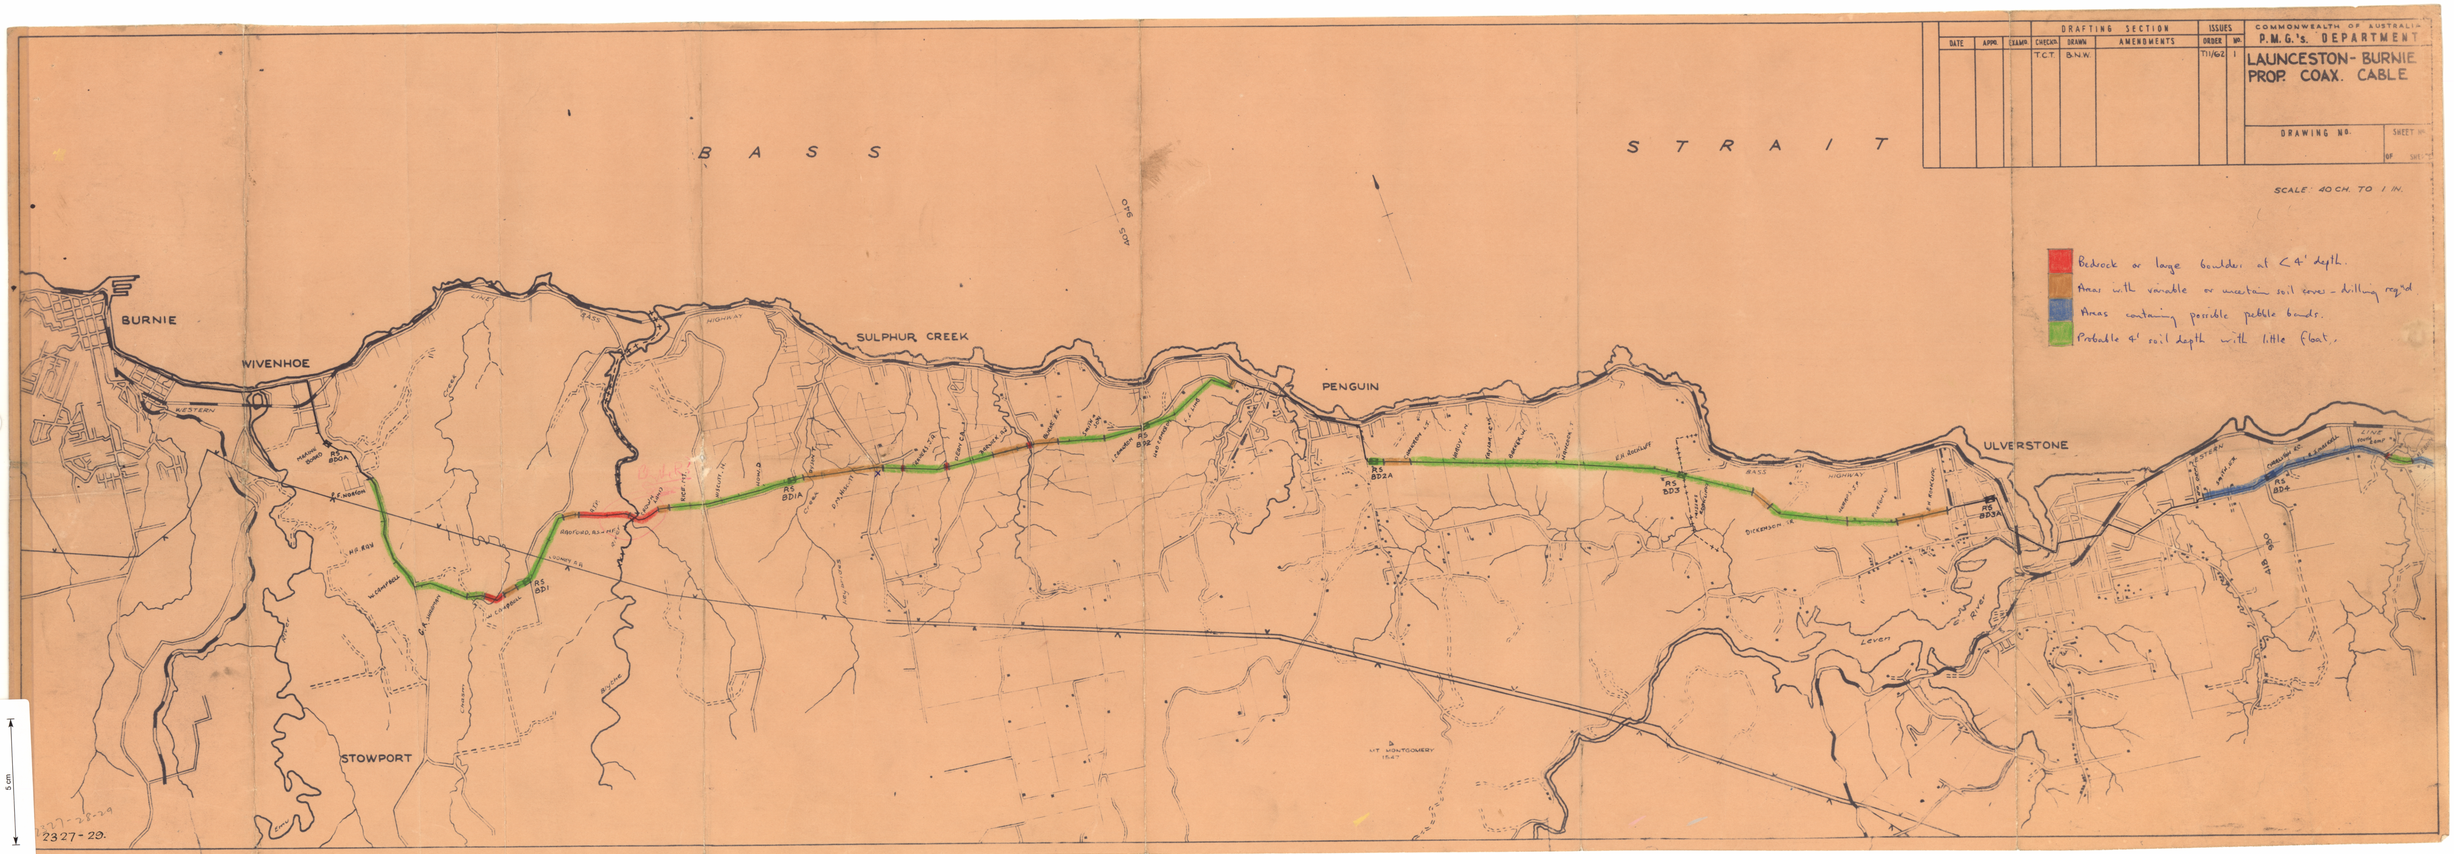
2327
915


BASS STRAIT
BURNIE
WIVENHOE
STOWPORT
SULPHUR CREEK
PENGUIN
ULVERSTONE
Leven
RS BD1A
RS BD2
RS BD2A
RS BD3
RS BD3A
RS BD4
RS BD1
RS BD0A
Bedrock or large boulders at < 4' depth.
Areas with variable or uncertain soil cover - drilling req'd
Areas containing possible pebble beaches.
Probable 4' soil depth with little float.
SCALE 40 CH. TO 1 IN.
DRAFTING SECTION
DATE
APPD.
EXAMR.
CHECKD.
DRAWN
T.C.T.
B.N.W.
AMENDMENTS
ISSUES
ORDER No.
711/62
COMMONWEALTH OF AUSTRALIA
P.M.G.'s DEPARTMENT
LAUNCESTON - BURNIE
PROP. COAX. CABLE
DRAWING No.
SHEET No.
OF SHTS.
5 cm
2327-29.