BORE LOGS 1-8

RISDON BROOK DAM SITE

VERTICAL SCALE 1" = 10 FEET

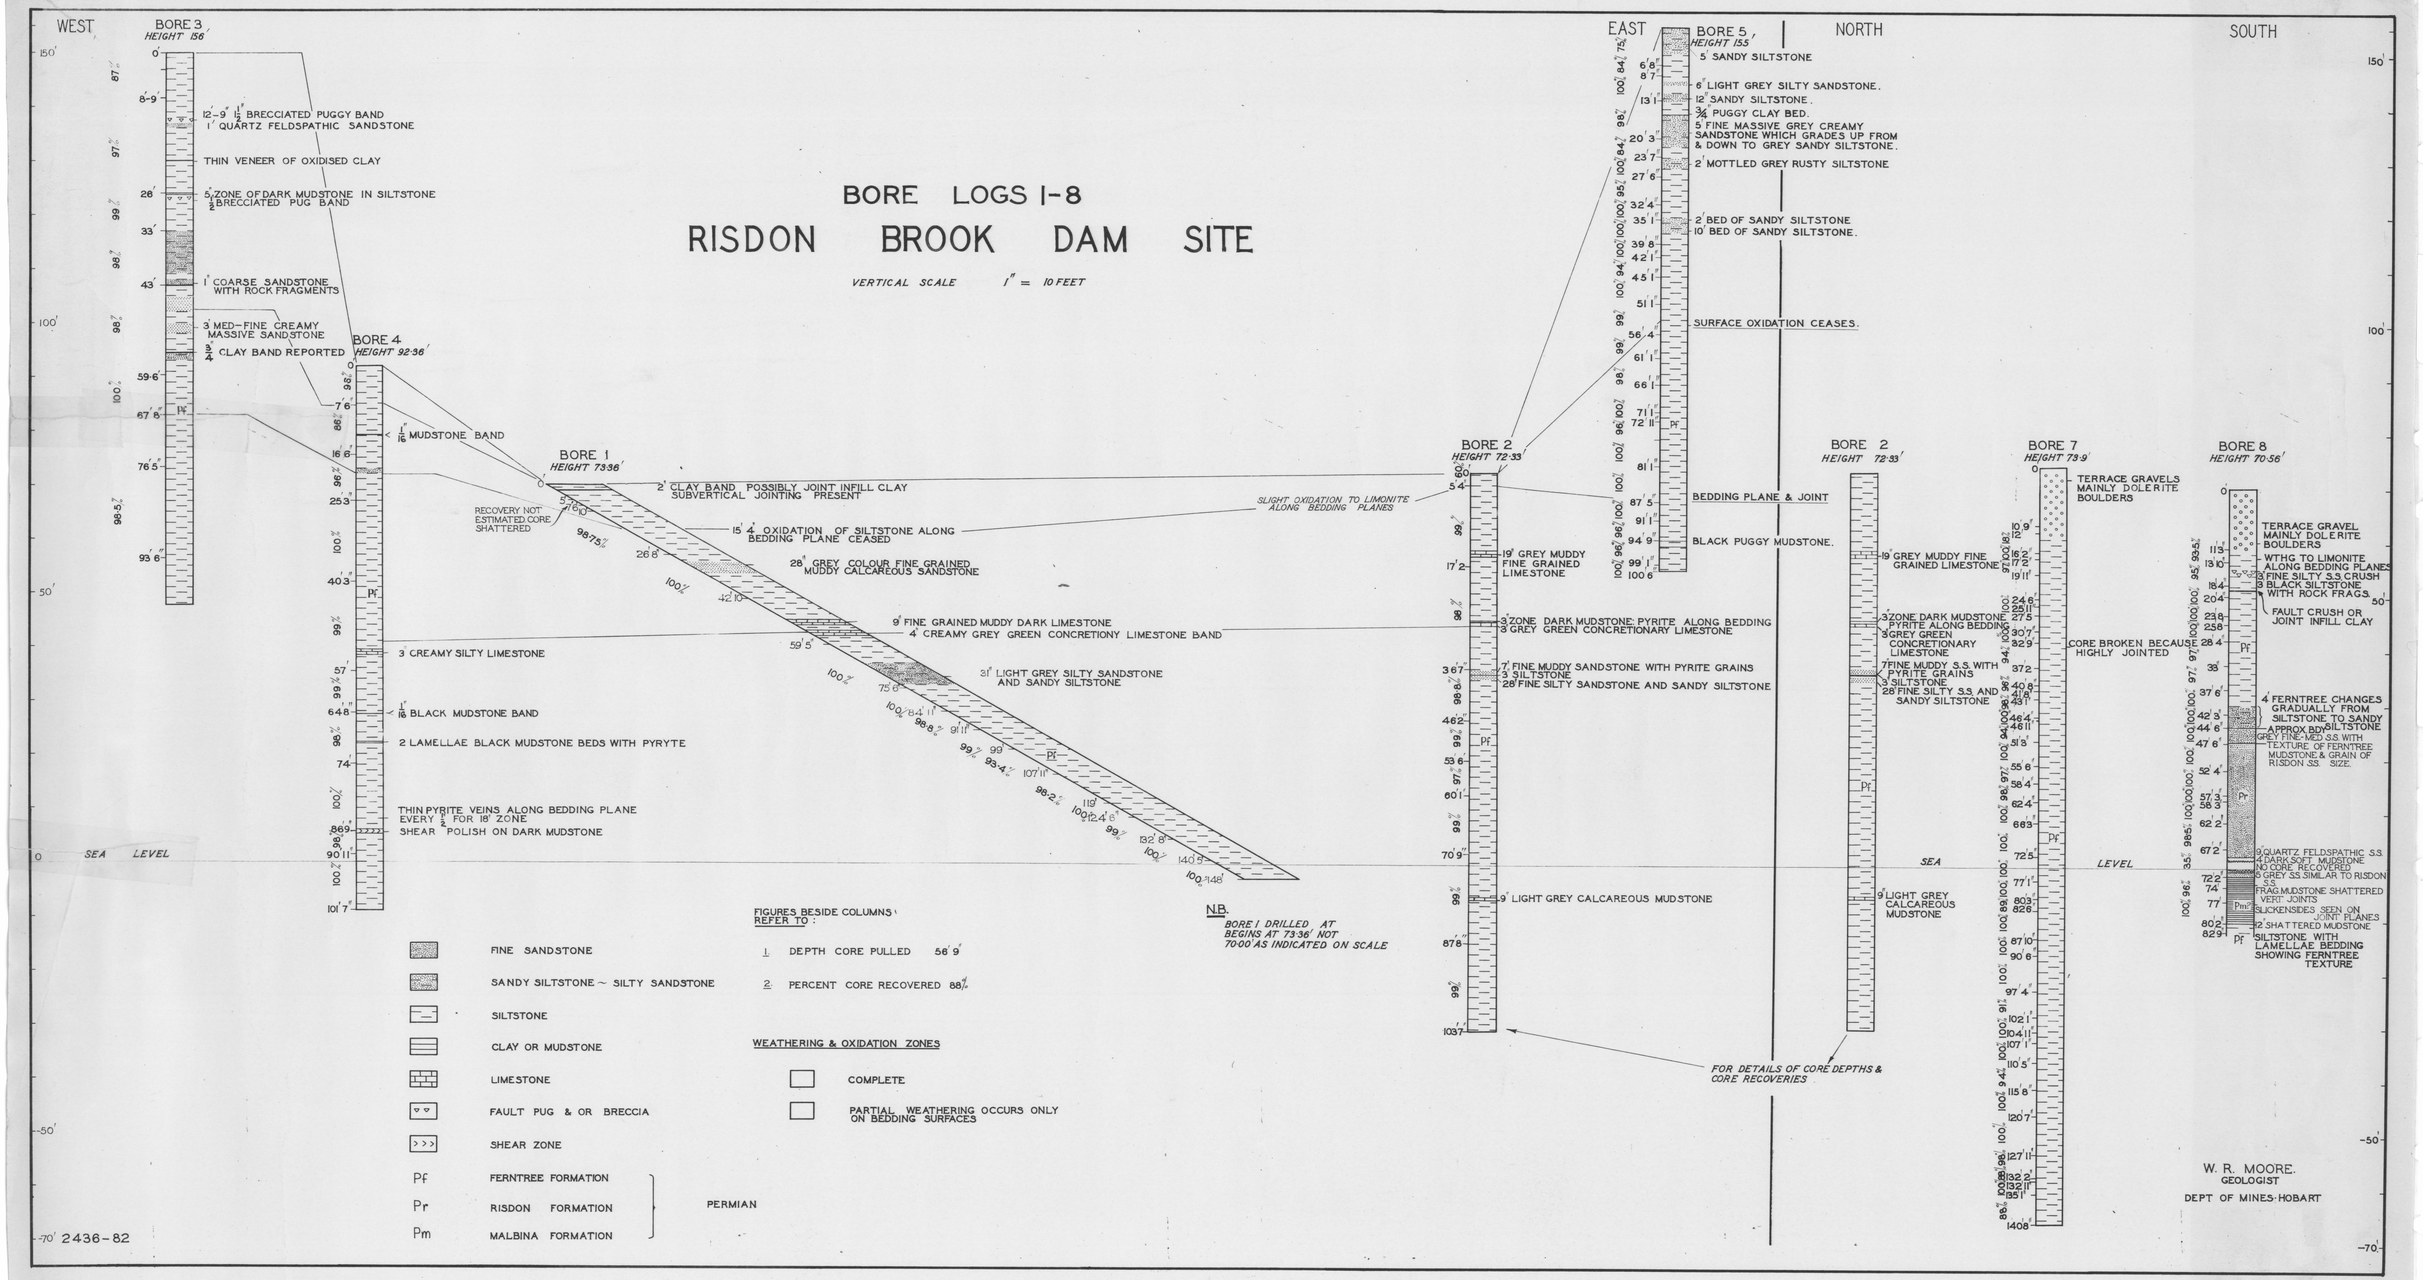

2436 15