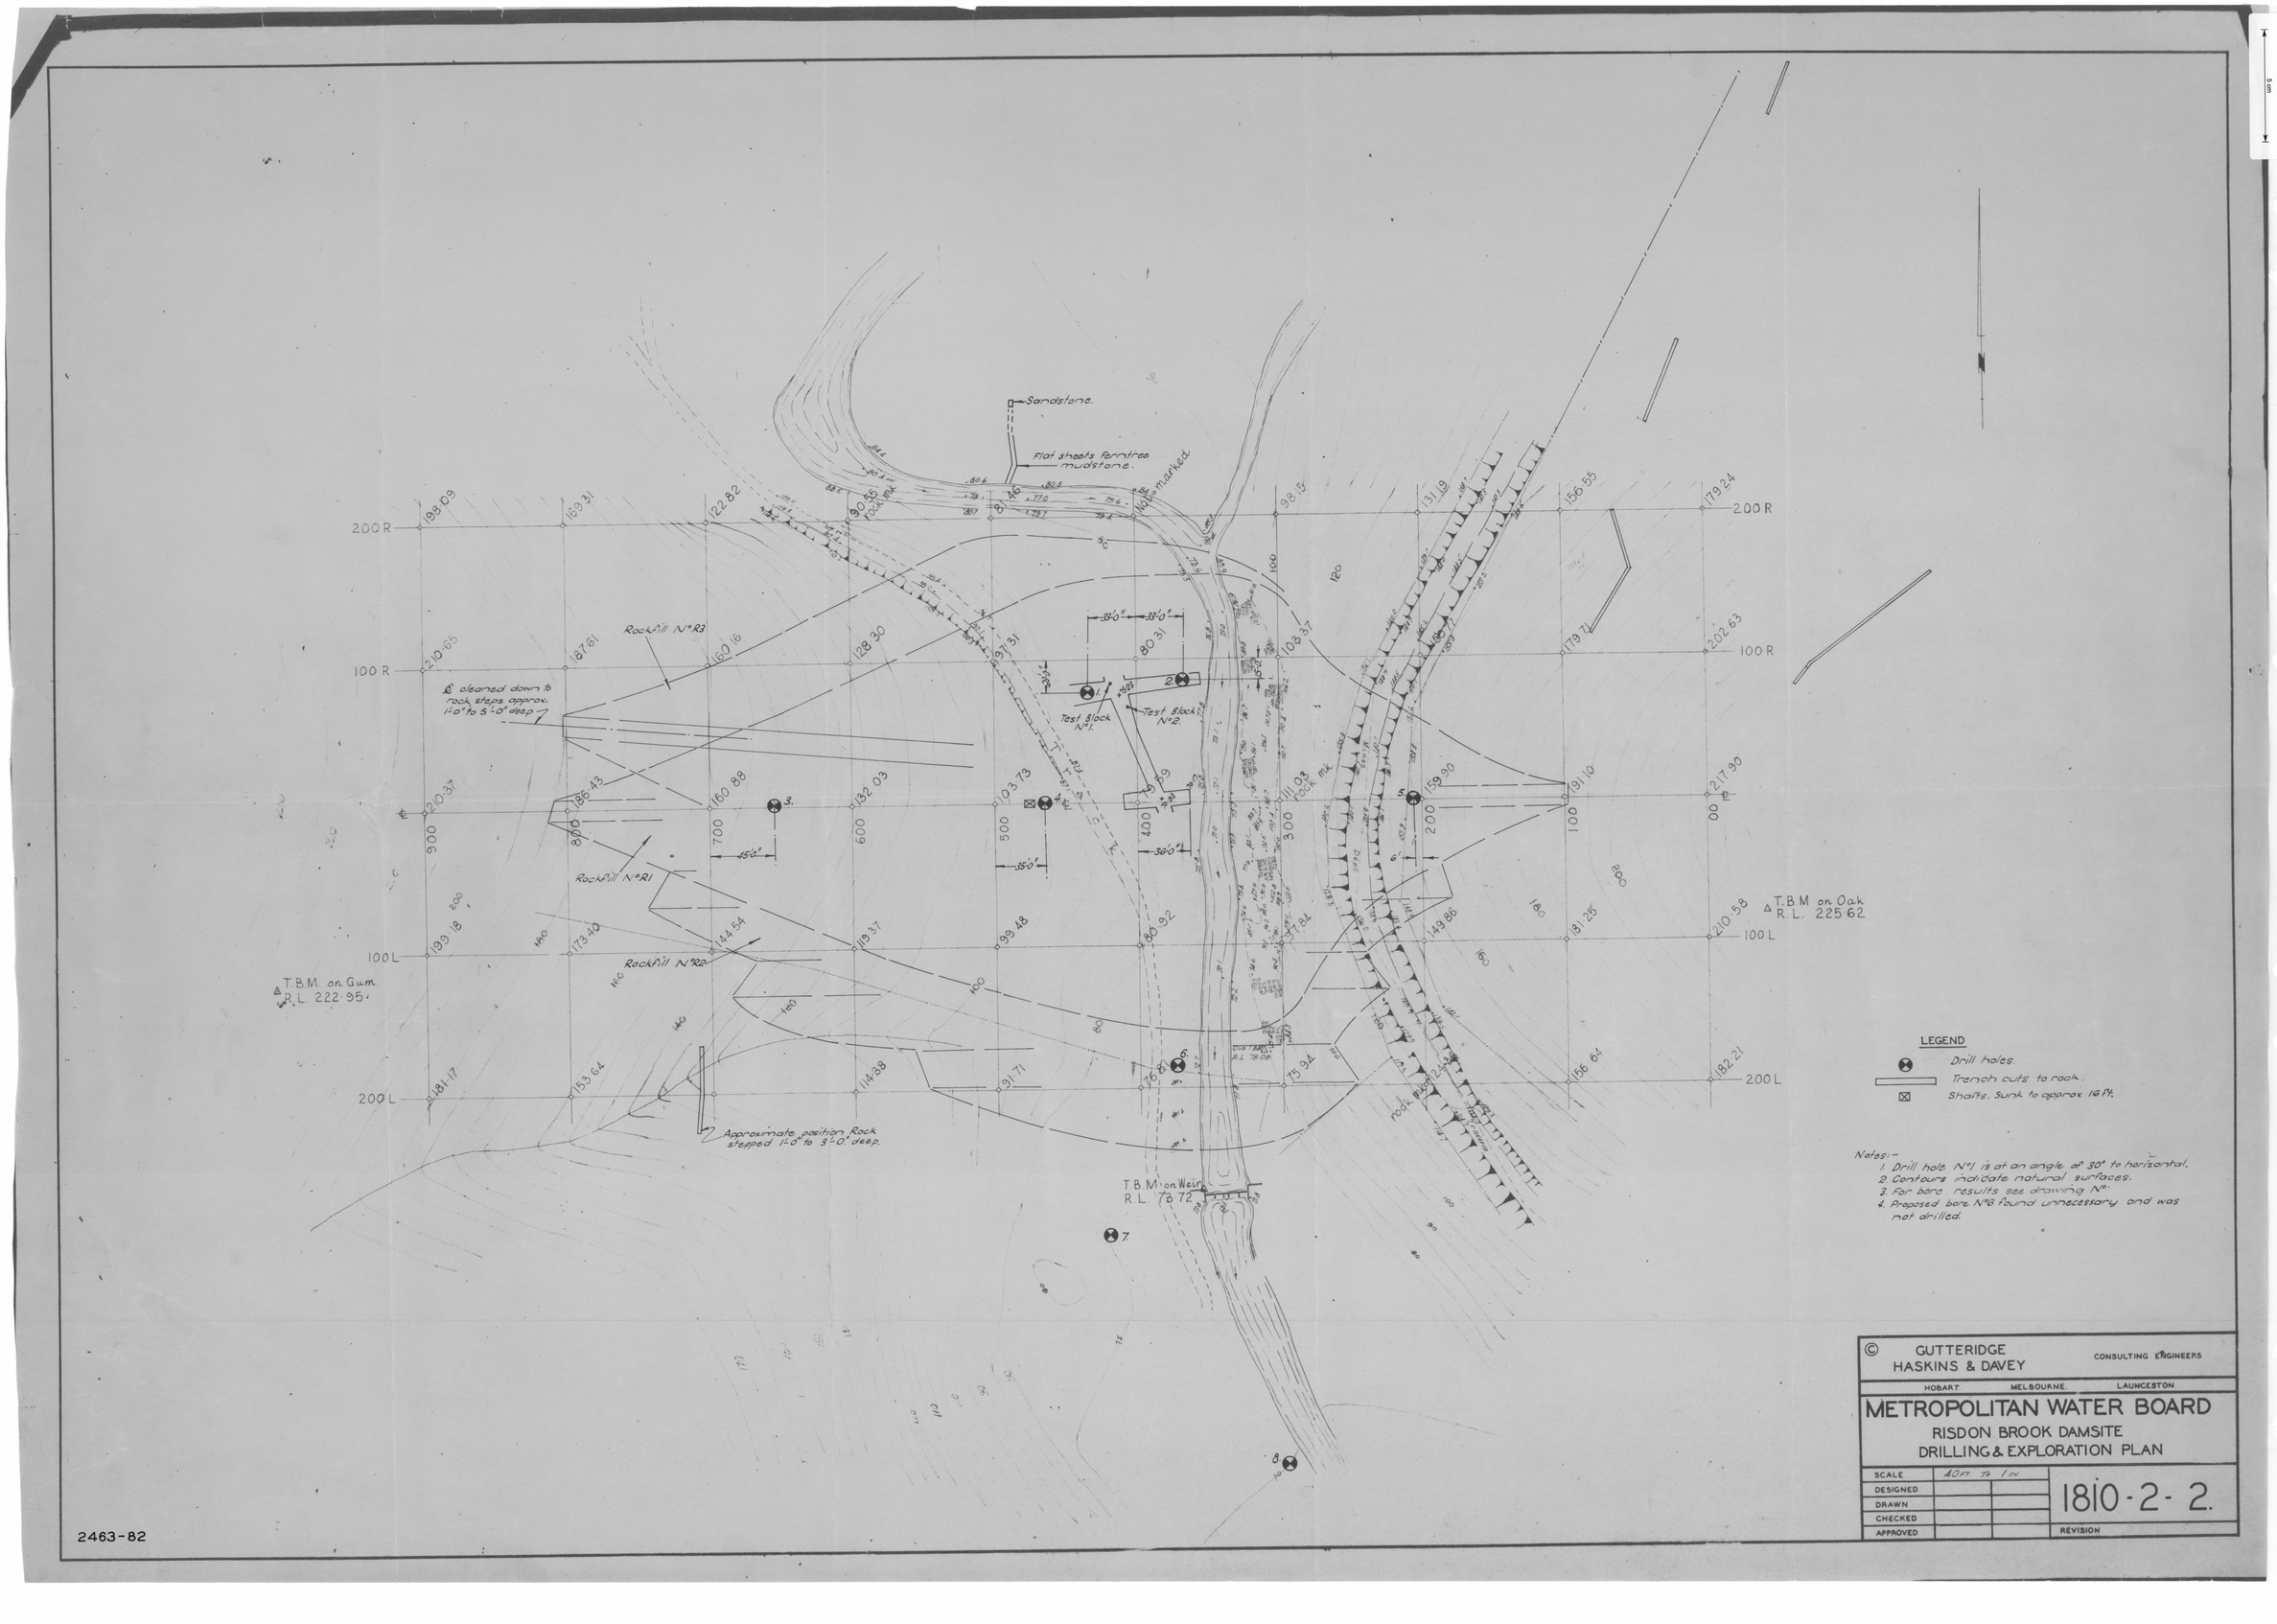
Sandstone.
Flat sheets Ferritree mudstone.
Note marked
Rockfill N°R3
Rockfill N°R1
Rockfill N°R2
Test Block N°1.
Test Block N°2.
Approximate position Rock stepped 1'-0" to 3'-0" deep.
T.B.M. on Gum. R.L. 222.95.
T.B.M. on Weir R.L. 78.72
T.B.M on Oak R.L. 225.62
Rock Mat
200 R
100 R
100 L
200 L
LEGEND
Drill holes.
Trench cuts to rock.
Shafts. Sunk to approx 16 Ft.
Notes:-
1. Drill hole N°1 is at an angle of 30° to horizontal.
2. Contours indicate natural surfaces.
3. For bore results see drawing N°
4. Proposed bore N°8 found unnecessary and was not drilled.
© GUTTERIDGE HASKINS & DAVEY CONSULTING ENGINEERS
HOBART. MELBOURNE. LAUNCESTON.
METROPOLITAN WATER BOARD
RISDON BROOK DAMSITE
DRILLING & EXPLORATION PLAN
SCALE 40 FT. TO 1 IN.
DESIGNED
DRAWN
CHECKED
APPROVED
1810-2-2.
REVISION
2463-82

2463