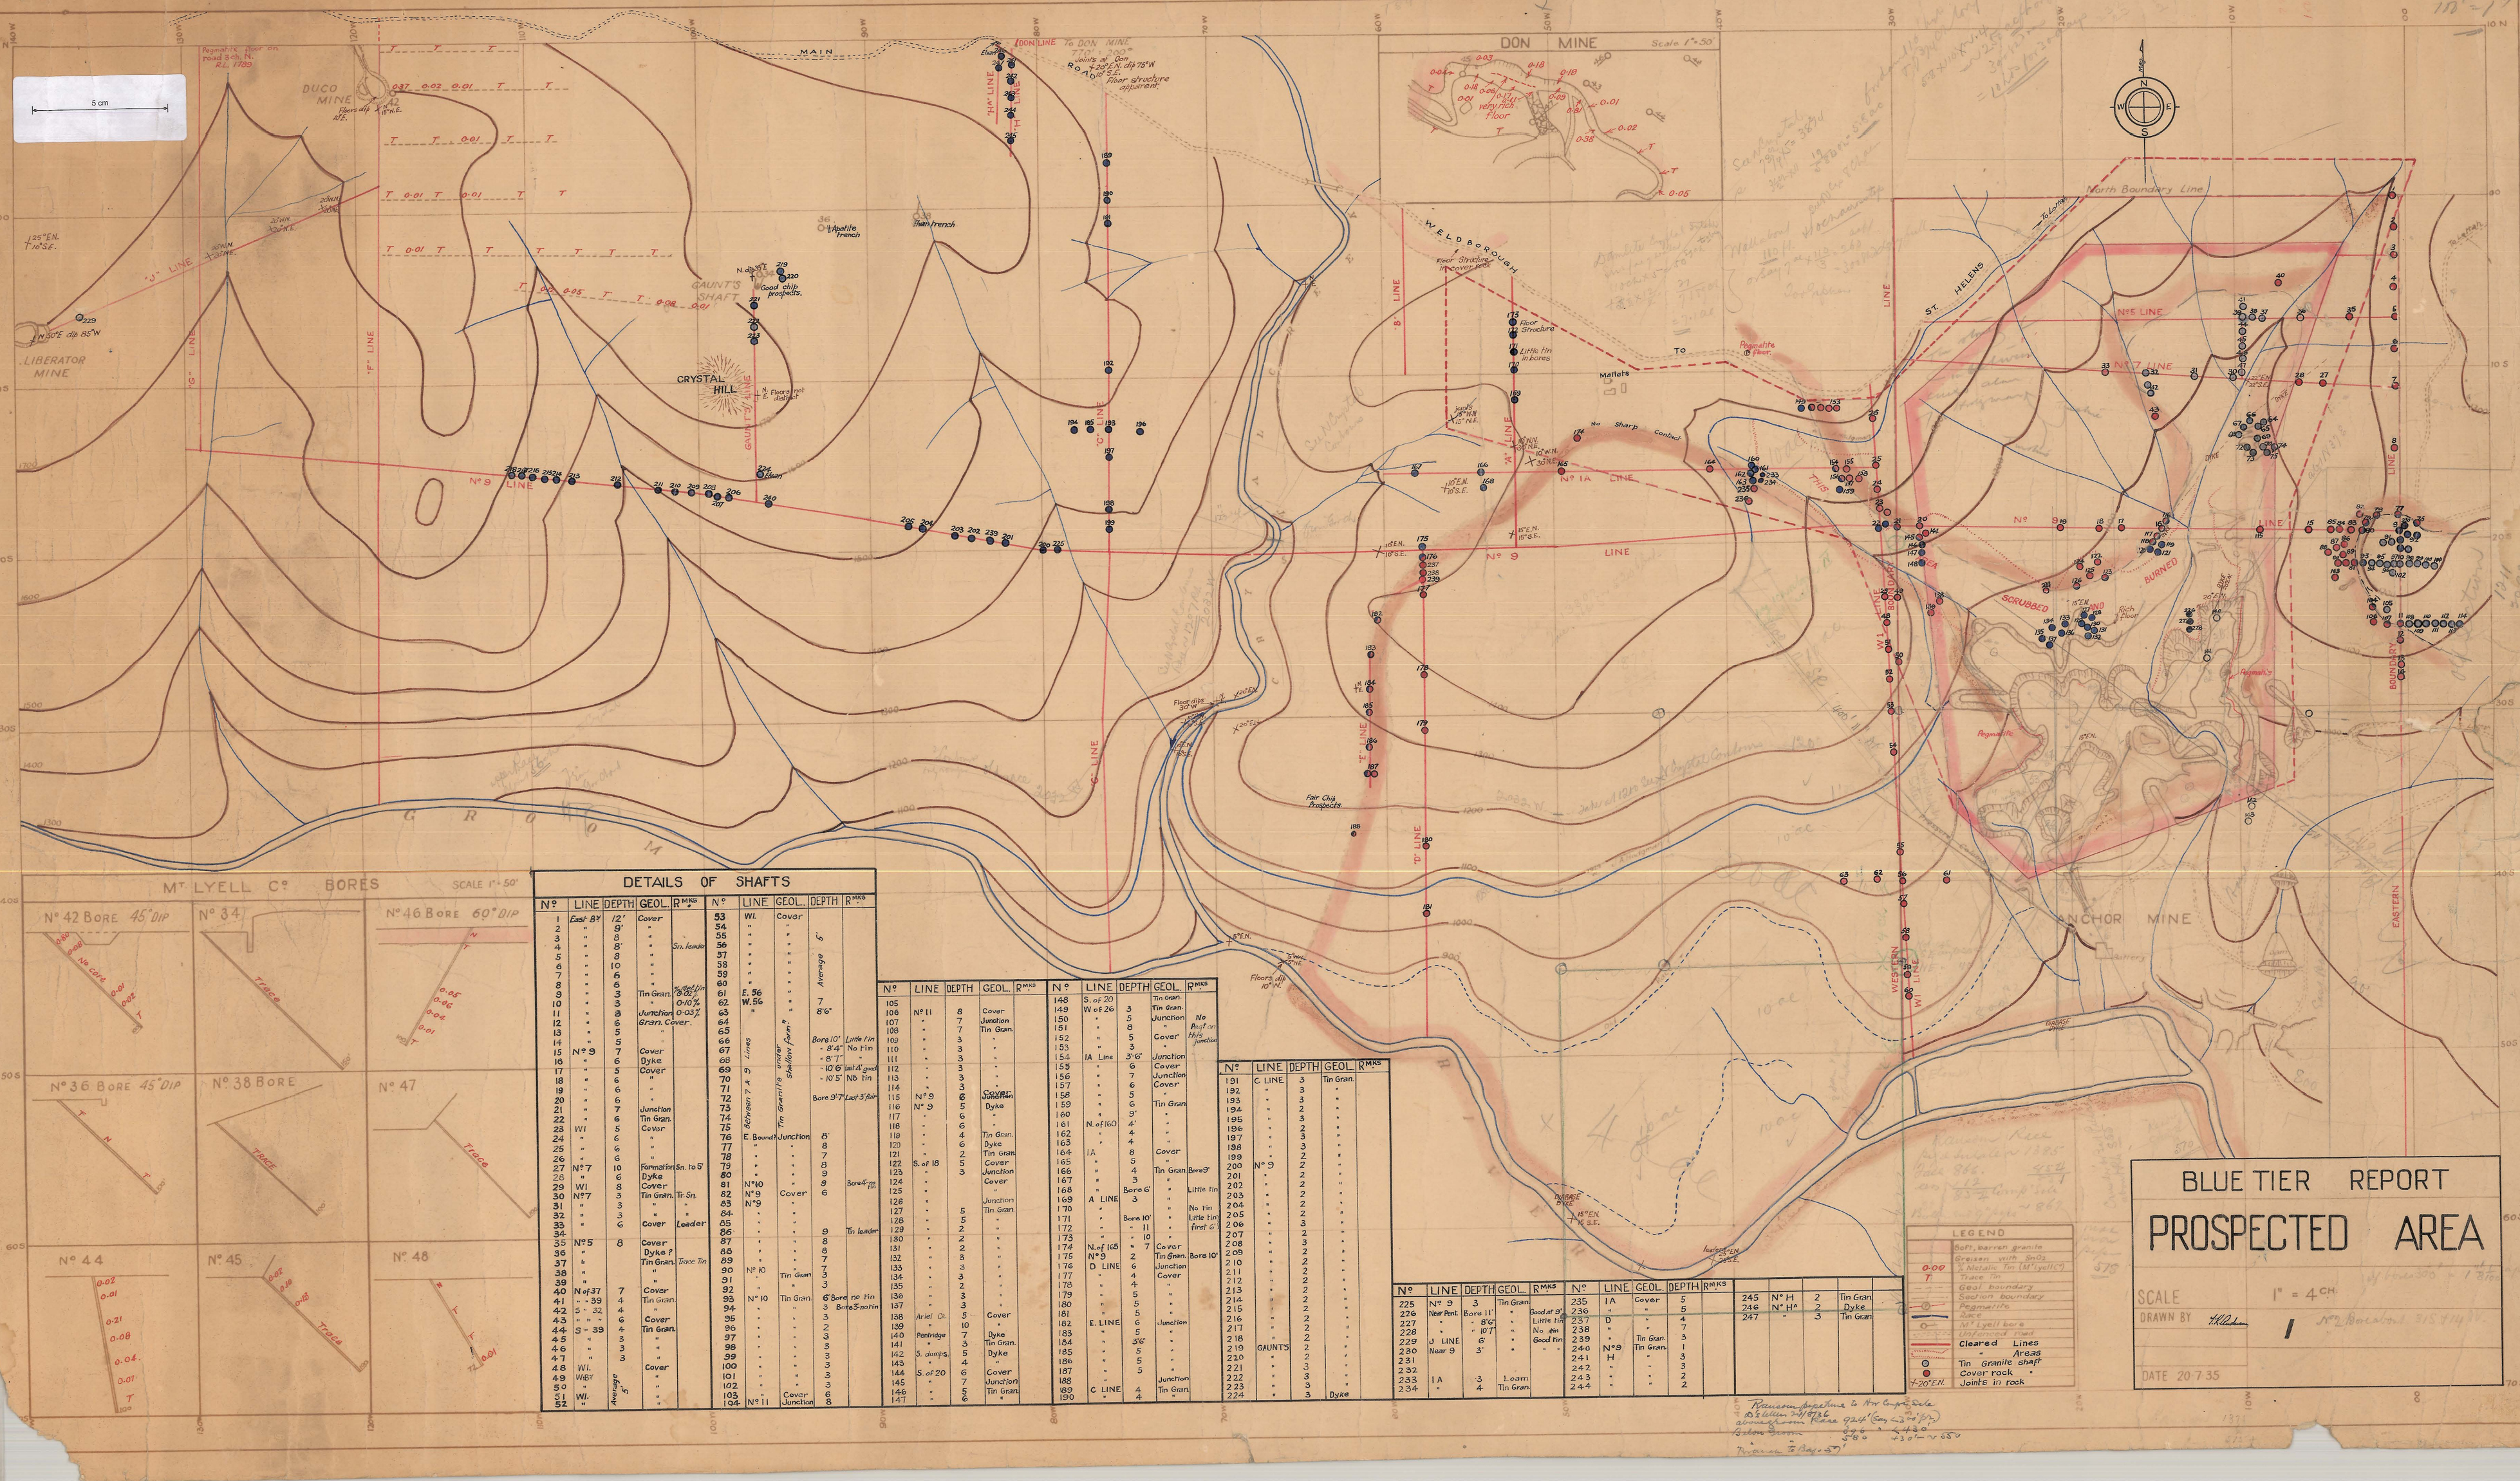
BLUE TIER REPORT
PROSPECTED AREA
SCALE 1" = 4 CH.
DRAWN BY
DATE 20.7.35
DON MINE
Scale 1" = 50'
DETAILS OF SHAFTS
Mt LYELL Co BORES
SCALE 1" = 50'
No 42 BORE 45° DIP
No 34
No 46 BORE 60° DIP
No 36 BORE 45° DIP
No 38 BORE
No 47
No 44
No 45
No 48
LEGEND
Soft, barren granite
Greisen with Sn02
% Metallic Tin (Mt Lyell Co)
Trace Tin
Geol. boundary
Section boundary
Pegmatite
Aplite
Mt Lyell bore
Underground Cut
Cleared Lines
Areas
Tin Granite shaft
Cover rock
Joints in rock
LIBERATOR MINE
DUCO MINE
GAUNTS SHAFT
CRYSTAL HILL
WELDBOROUGH
ST. HELENS
ANCHOR MINE
MAIN
WESTERN
EASTERN
North Boundary Line
BOUNDARY
BURNED
SCRUBBED
Pegmatite
Mallets
No Sharp Contact
Fair Chip Prospects
Floors dip 10° N.
Floors dip 15° N.
Floor Structure
Little tin in cores
Good chip prospects
Aplite trench
Main trench
Floor structure apparent
Floor Structure apparent
Floor Shattering apparent
Floors dip 15° N.
Floors dip 15° N.
Floors dip 15° N.