
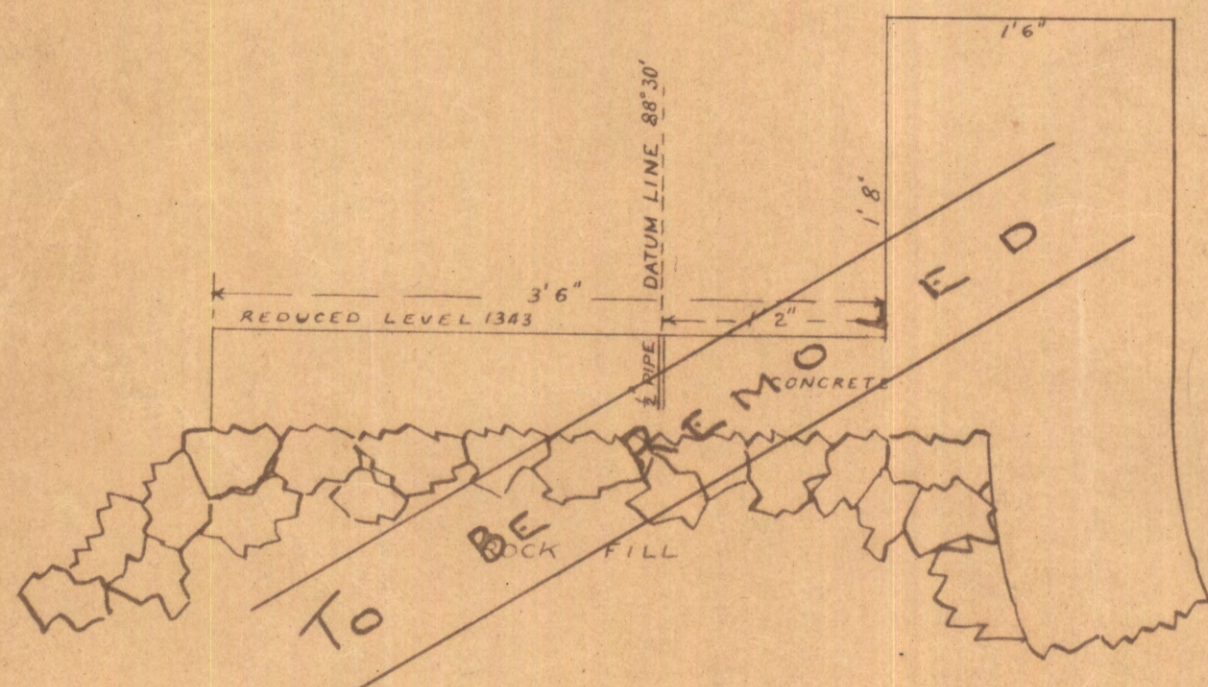


5 m

117

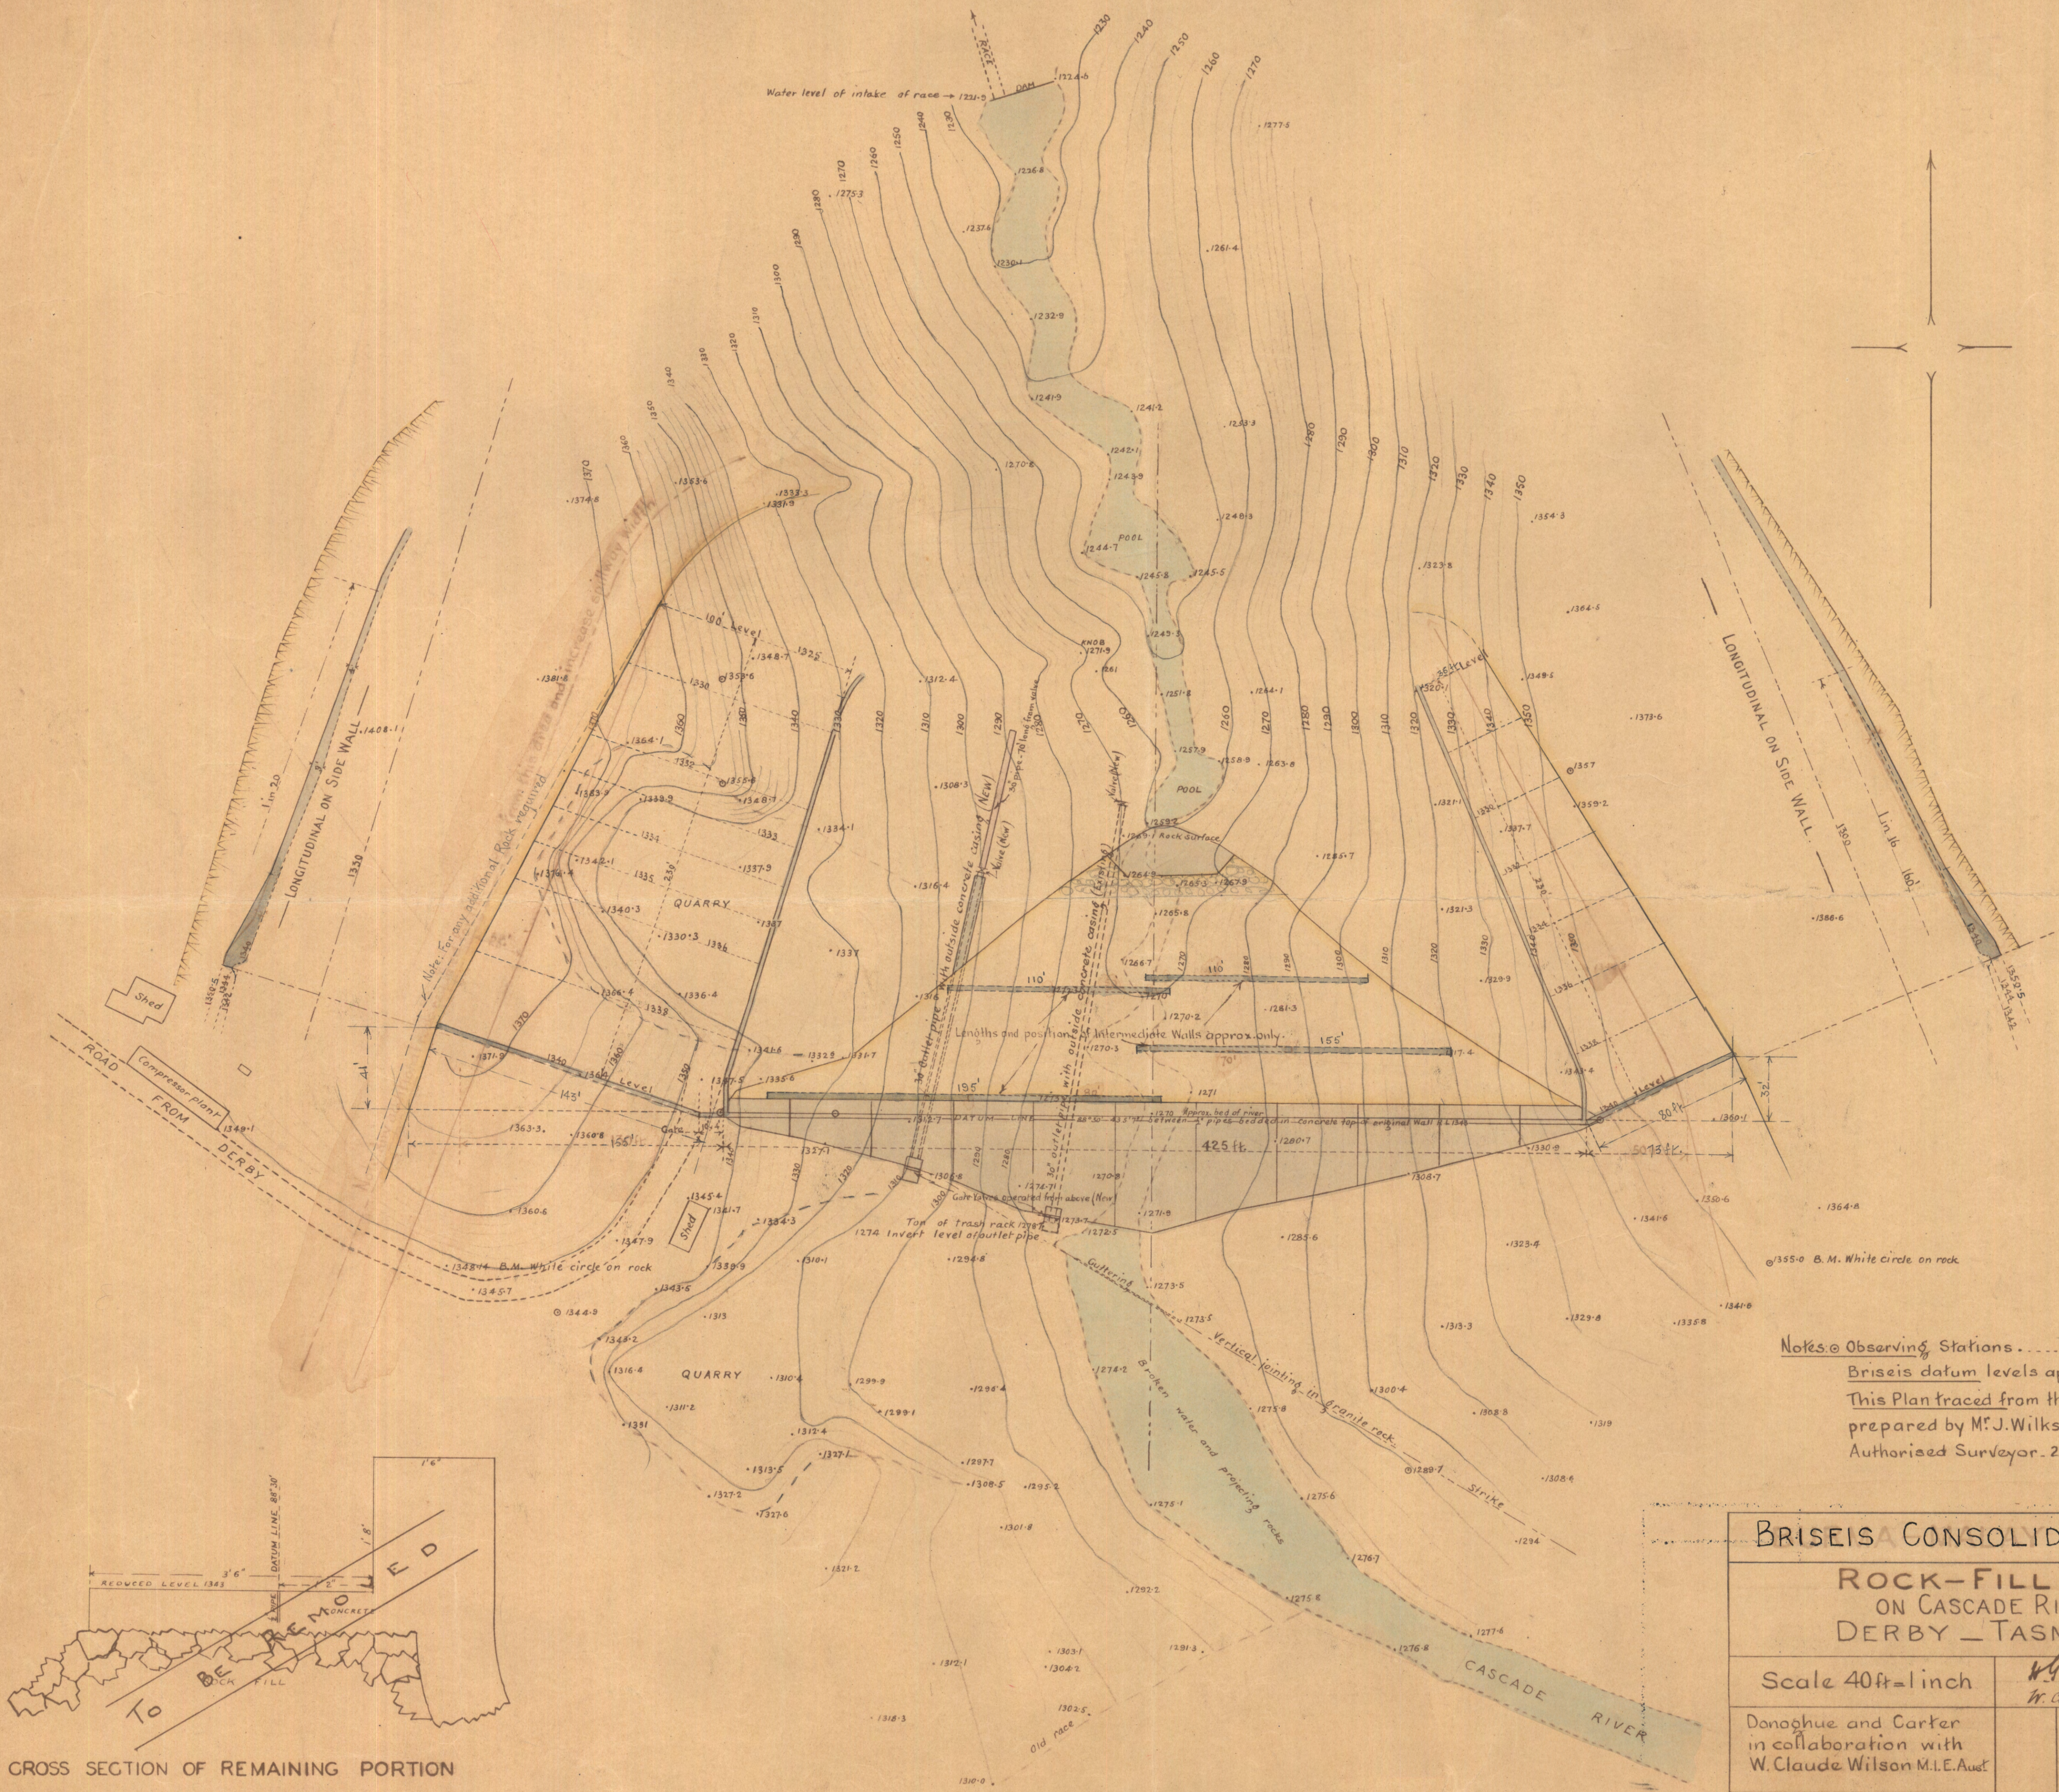

CROSS SECTION OF REMAINING PORTION
OF ORIGINAL WALL.

Notes: Observing Stations.
Briseis datum levels approx.
This Plan traced from the plan
prepared by Mr J. Wilks B.C.E.
Authorised Surveyor. 25th Sept. 1934.

BRISEIS CONSOLIDATED N.L.	
ROCK-FILL DAM ON CASCADE RIVER DERBY - TASMANIA.	
Scale 40ft=1inch	W. G. Carter 30-10-34 W. Claude Wilson
Donoghue and Carter in collaboration with W. Claude Wilson M.I.E.Aust	34-70

354-32