

MAGNET S. M. Co.


LONGITUDINAL SECTION

OF

UNDERGROUND WORKINGS

Scale 25 Feet to an Inch

Plane of projection perpendicular to line of No 4 Cross cut
Shaded previous to January 1902
Shaded since January 1902

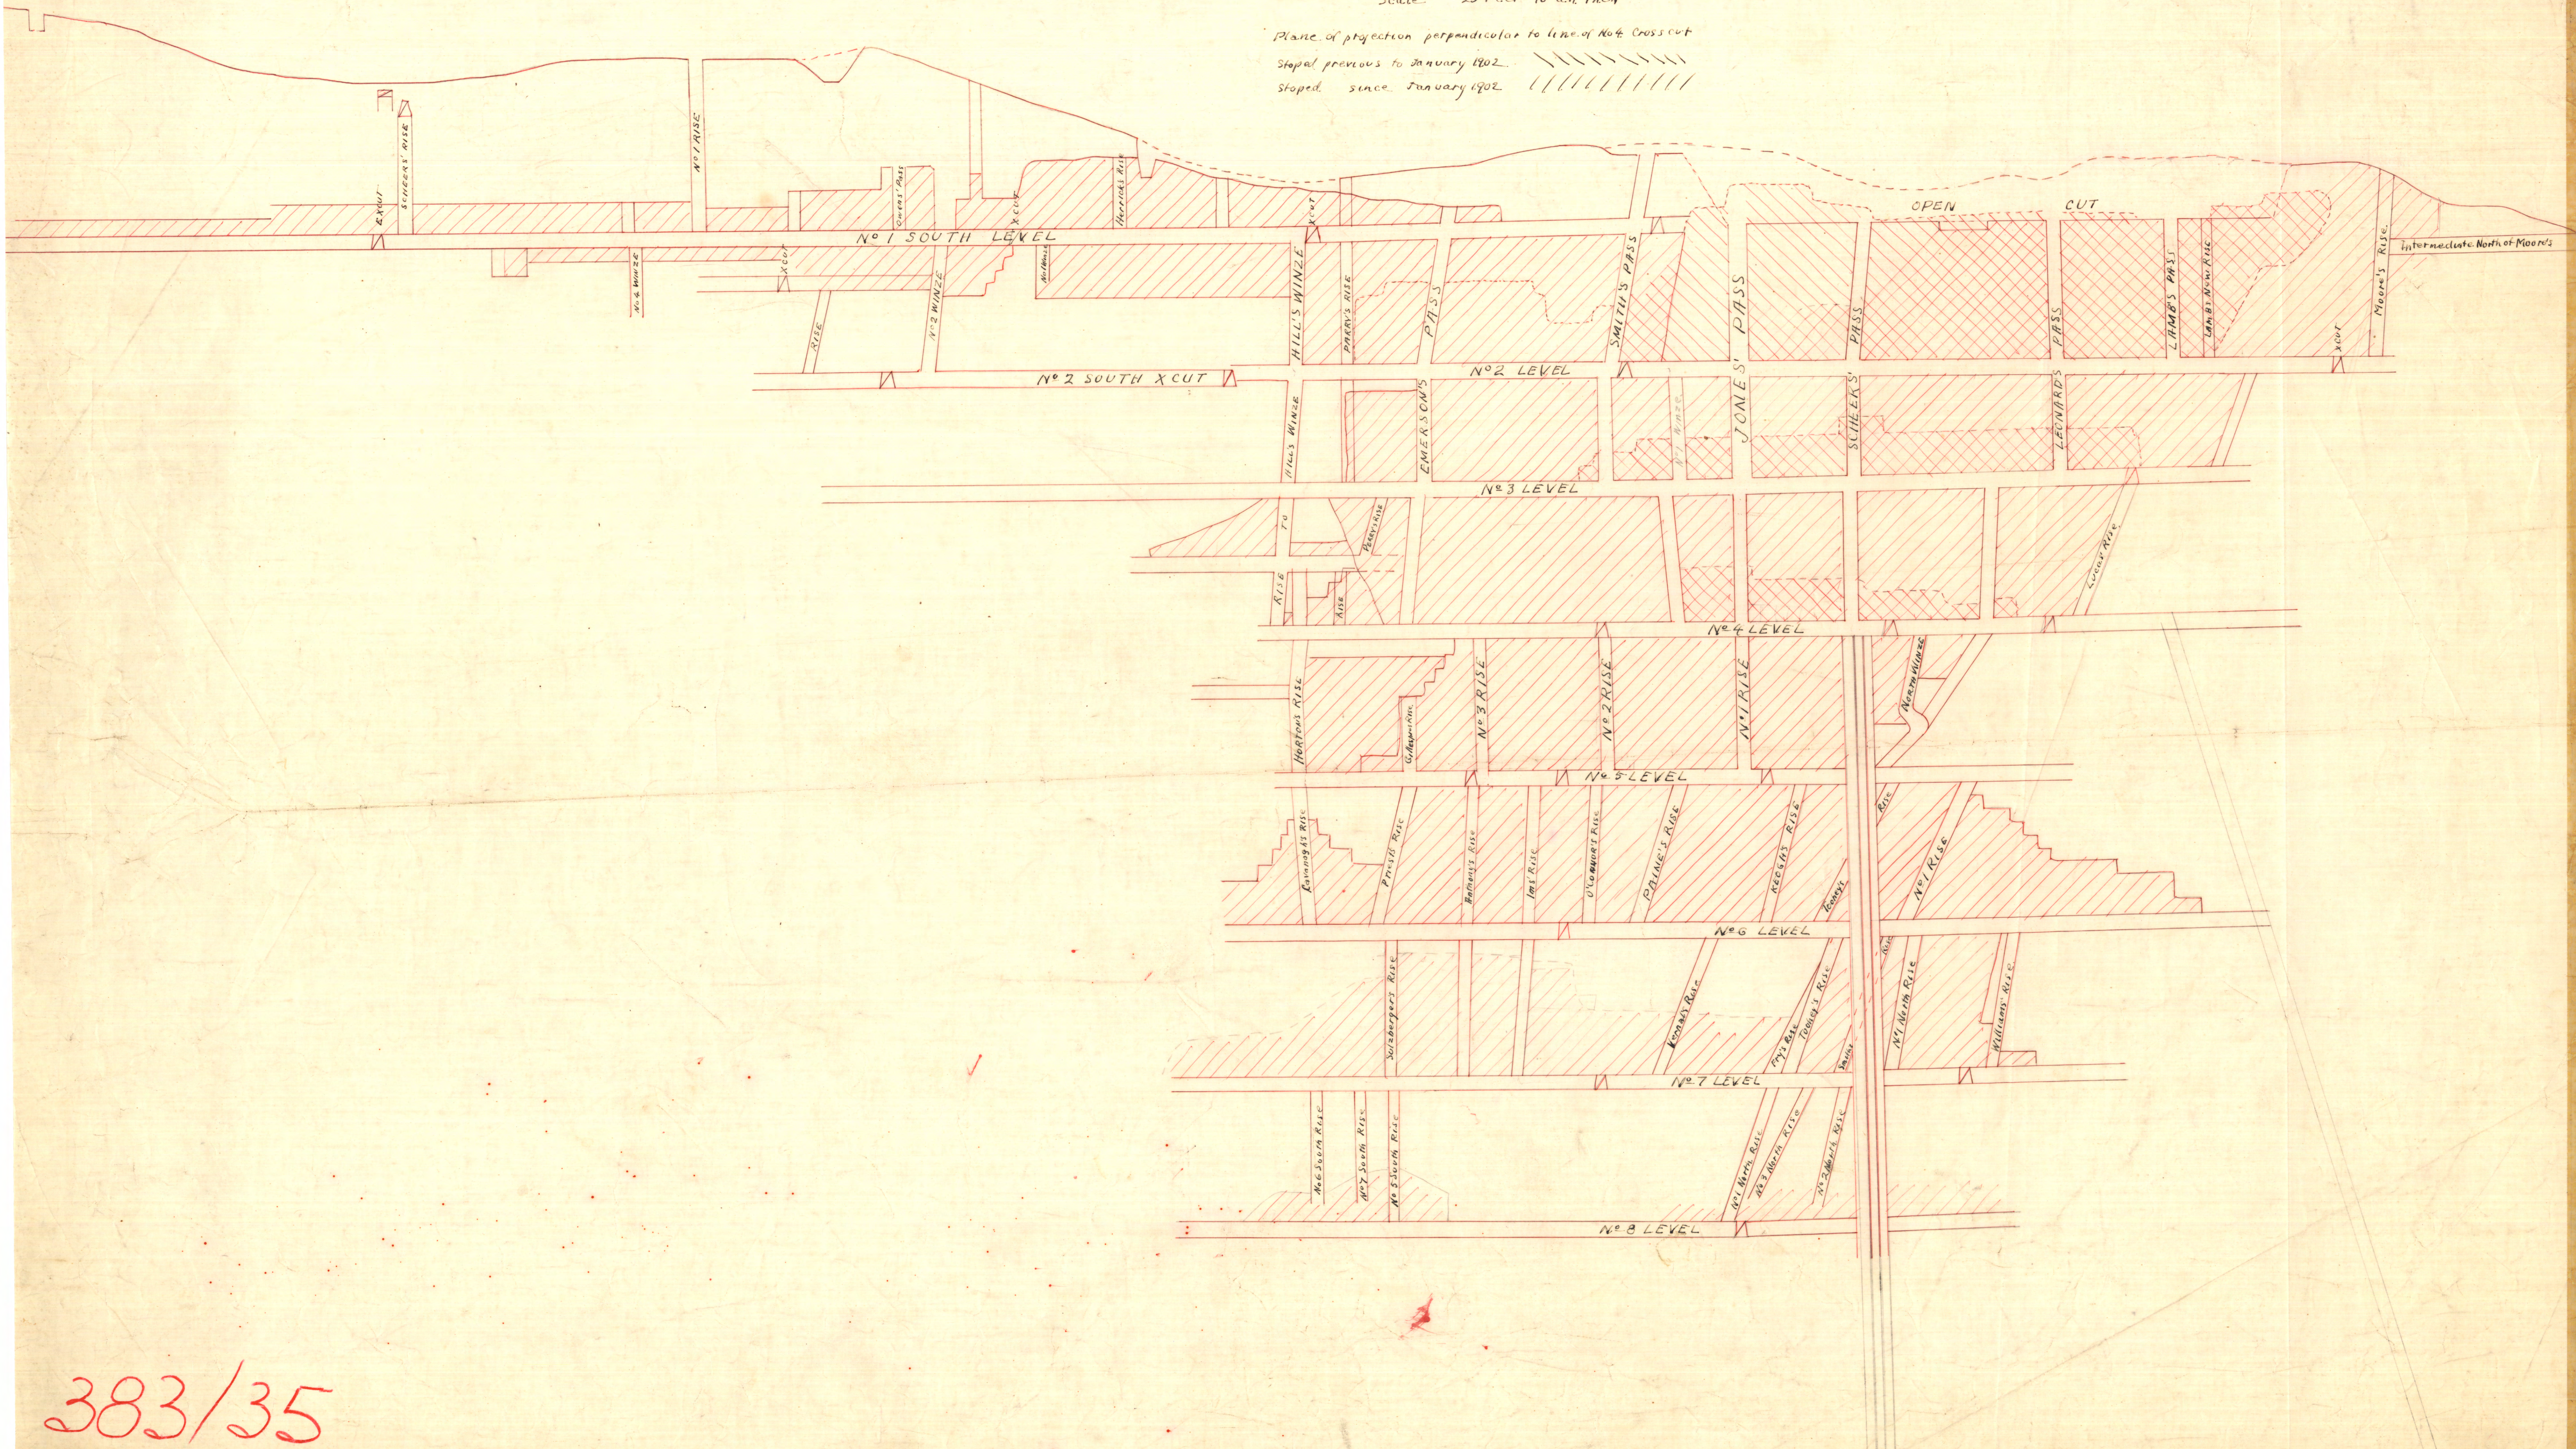

383/35