3860

SKETCH PLAN. GOLDEN GATE.

SLIME DUMPS AND BORES

NOVEMBER 10TH 1938 SCALE 40ft = 1 INCH

NOTE: AREA 5 40ft = ½ INCH.

Note. Boring and Sampling supervised by H. G. Belcs, who was recommended by the Tasmanian Mines Department

Assays shown on plan performed by the Mines Dept, Laboratory.

Estimated Yardage

Slimes and Sands.	85,200.
Residues.	34,800.

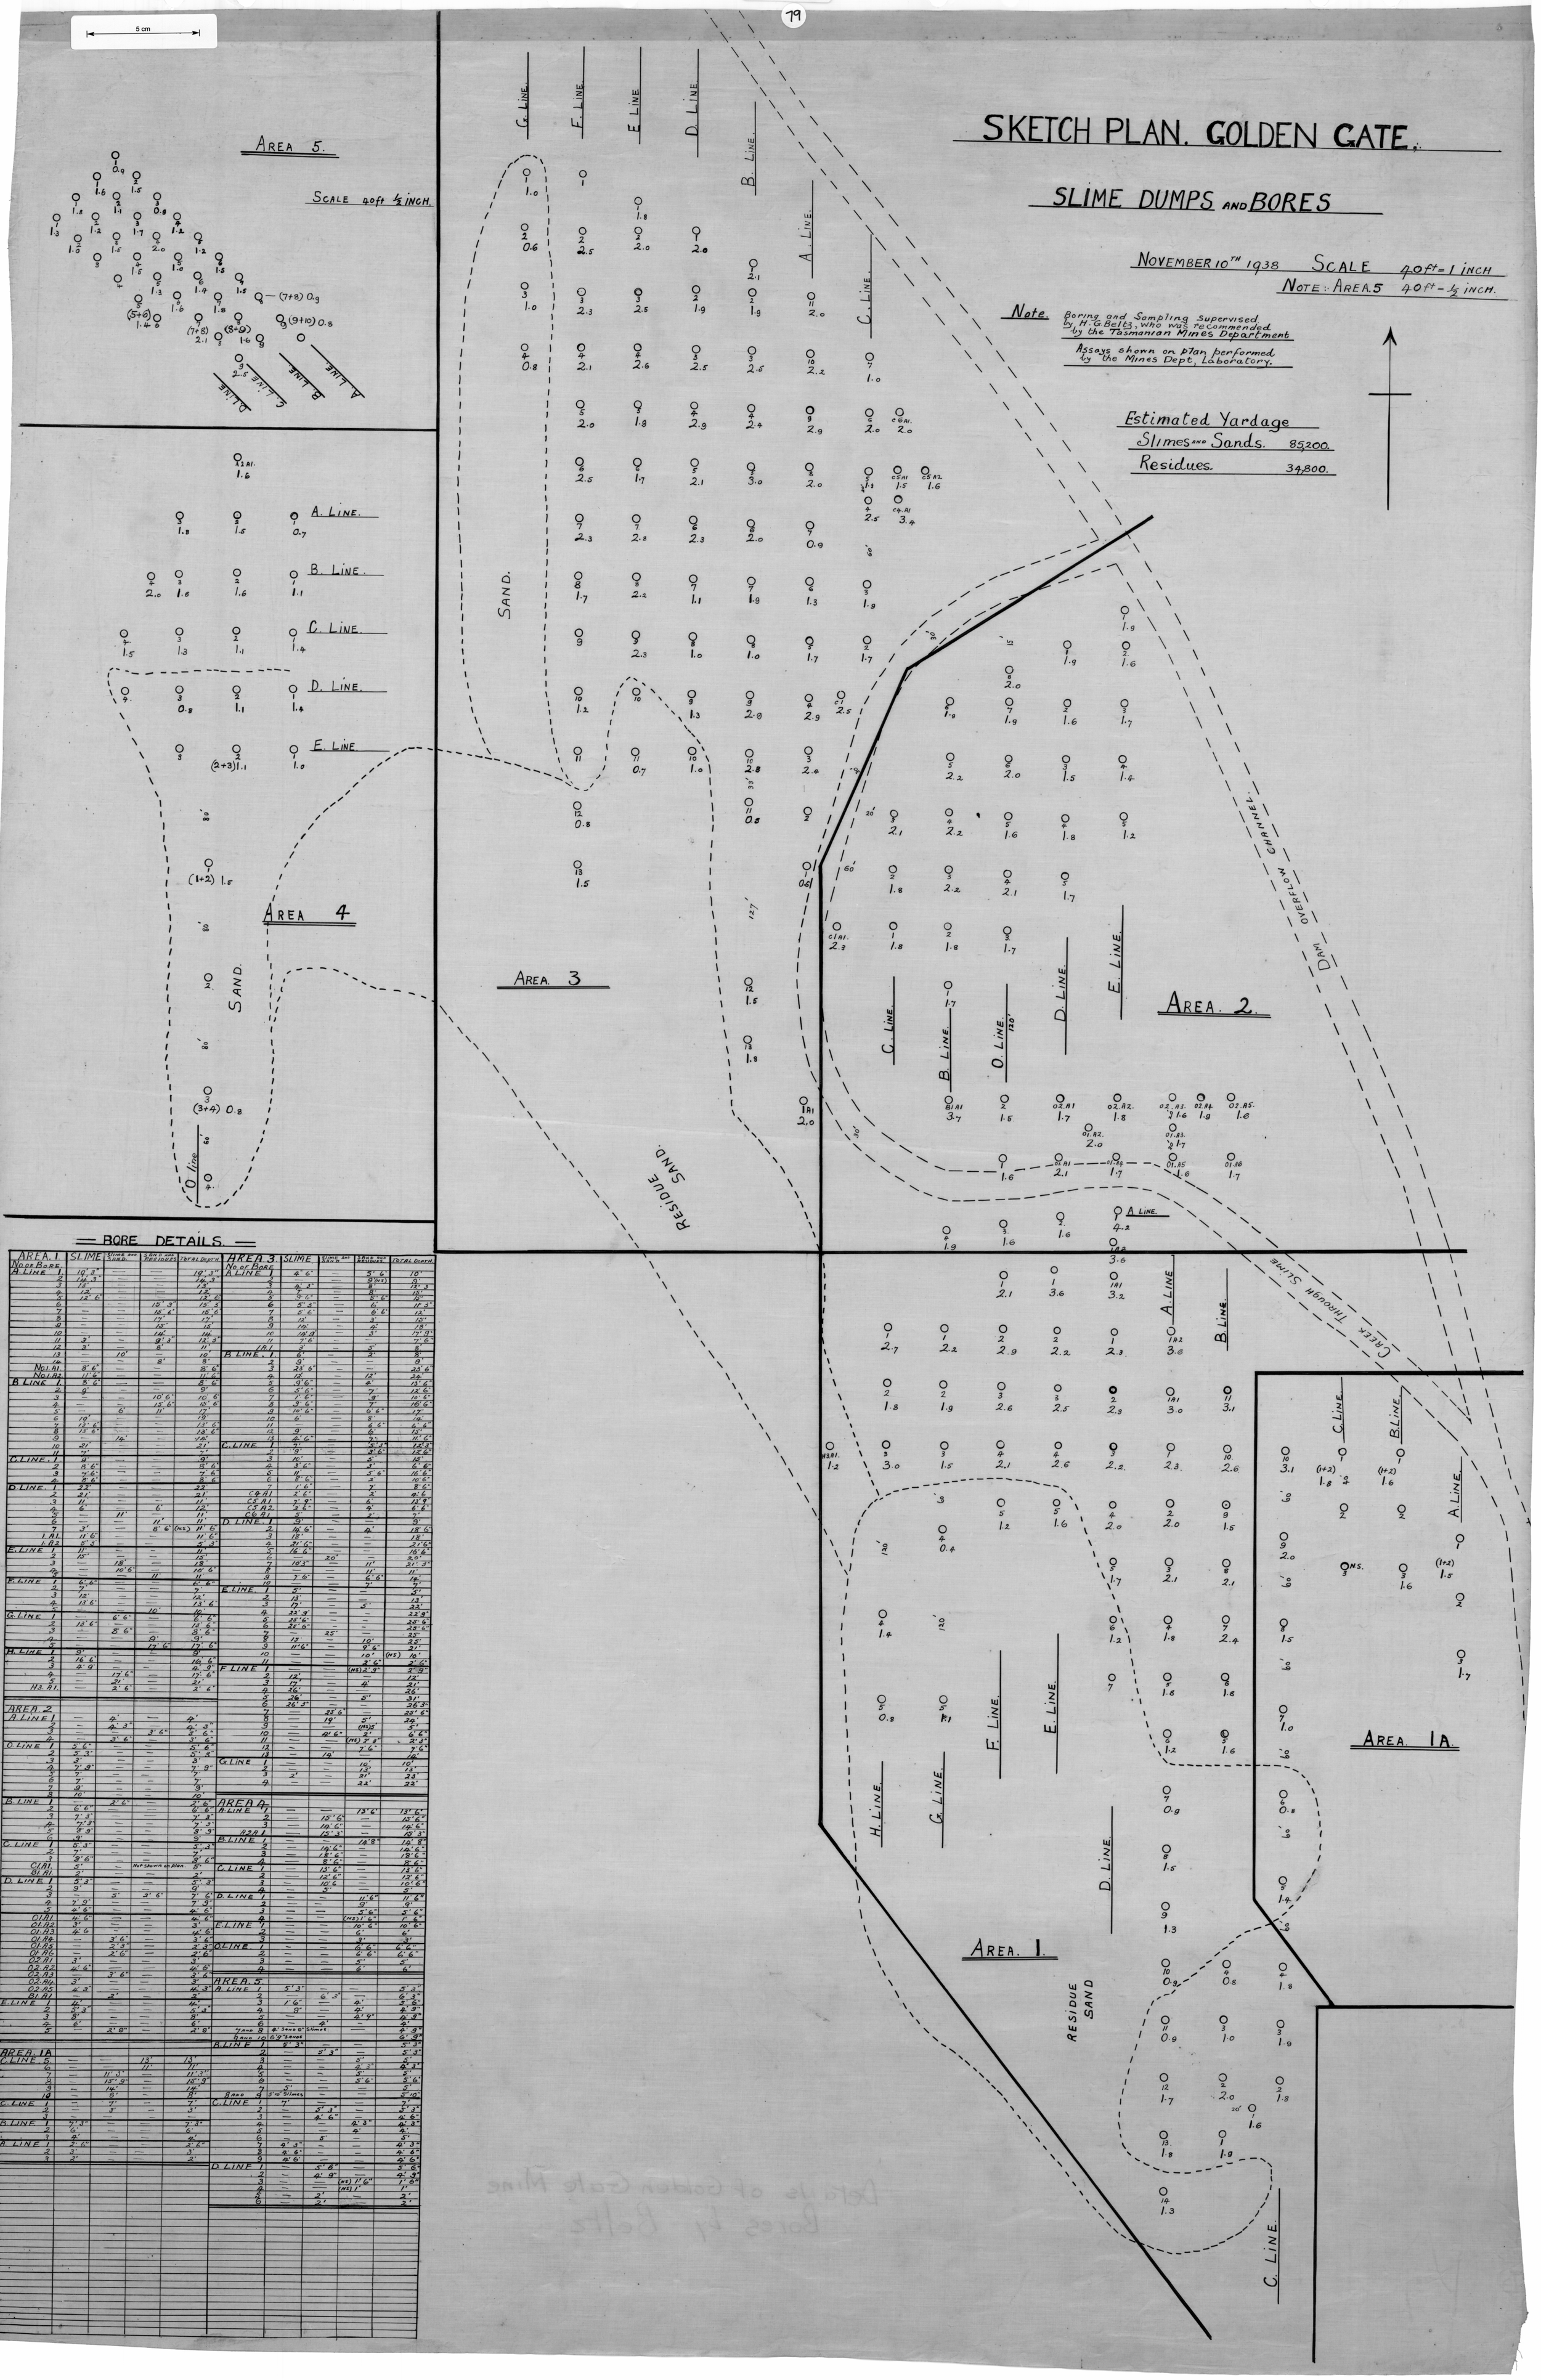

BORE DETAILS.

AREA 1. No. of Bore	SLIME	SLIME and SAND	SAND and RESIDUES	TOTAL DEPTH
A. LINE 1	10' 3"	—	—	10' 3"
2	14' 3"	—	—	14' 3"
3	13'	—	—	13'
4	12'	—	—	12'
5	12' 6"	—	—	12' 6"
6	—	—	15' 3"	15' 3"
7	—	—	15' 6"	15' 6"
8	—	—	17'	17'
9	—	—	15'	15'
10	—	—	14'	14'
11	3'	—	9' 3"	12' 3"
12	3'	—	8'	11'
13	—	10'	—	10'
14	—	—	8'	8'
No. 1. A1.	8' 6"	—	—	8' 6"
No. 1. A2.	11' 6"	—	—	11' 6"
B LINE 1.	8' 6"	—	—	8' 6"
2	9'	—	—	9'
3	—	—	10' 6"	10' 6"
4	—	—	15' 6"	15' 6"
5	—	6'	11'	17'
6	10'	—	—	10'
7	13' 6"	—	—	13' 6"
8	13' 6"	—	—	13' 6"
9	—	14'	—	14'
10	21'	—	—	21'
11	7'	—	—	7'
C. LINE 1	9'	—	—	9'
2	8' 6"	—	—	8' 6"
3	7' 6"	—	—	7' 6"
4	8' 6"	—	—	8' 6"
D. LINE. 1	22'	—	—	22'
2	21'	—	—	21'
3	11'	—	—	11'
4	6'	—	6'	12'
5	—	11'	—	11'
6	—	—	11'	11'
7	3'	—	8' 6" (NS)	11' 6"
1. A1.	11' 6"	—	—	11' 6"
1. A2	5' 3"	—	—	5' 3"
E. LINE 1	11'	—	—	11'
2	15'	—	—	15'
3	—	18'	—	18'
4	—	10' 6"	—	10' 6"
5	—	—	11'	11
F. LINE 1	6' 6"	—	—	6' 6"
2	7'	—	—	7'
3	12'	—	—	12'
4	13' 6"	—	—	13' 6"
5	—	—	10'	10'
G. LINE 1	—	6' 6"	—	6' 6"
2	18' 6"	—	—	18' 6"
3	—	8' 6"	—	8' 6"
4	—	—	9'	9'
5	—	—	17' 6"	17' 6"
H. LINE 1	9'	—	—	9'
2	16' 6"	—	—	16' 6"
3	4' 9"	—	—	4' 9"
4	—	17' 6"	—	17' 6"
5	—	21'	—	21'
H3. A1.	—	2' 6"	—	2' 6"
AREA 2.				
A. LINE 1	—	4'	—	4'
2	—	4' 3"	—	4' 3"
3	—	—	3' 6"	3' 6"
4	—	3' 6"	—	3' 6"
O. LINE 1	5' 6"	—	—	5' 6"
2	5' 3"	—	—	5' 3"
3	3'	—	—	3'
4	7' 9"	—	—	7' 9"
5	7'	—	—	7'
6	7'	—	—	7'
7	9'	—	—	9'
8	10'	—	—	10
B. LINE 1	—	2' 6"	—	2' 6"
2	6' 6"	—	—	6' 6"
3	7' 3"	—	—	7' 3"
4	7' 3"	—	—	7' 3"
5	8' 9"	—	—	8' 9"
6	9'	—	—	9'
C. LINE 1	5' 3"	—	—	5' 3"
2	7'	—	—	7'
3	8' 6"	—	—	8' 6"
C1. A1.	5'	—	Not shown on plan.	5'
B1. A1	2'	—	—	2'
D. LINE 1	5' 3"	—	—	5' 3"
2	9'	—	—	9'
3	—	5'	2' 6"	7' 6"
4	7' 9"	—	—	7' 9"
5	4' 6"	—	—	4' 6"
O1. A1	4' 6"	—	—	4' 6"
O1. A2	3'	—	—	3'
O1. A3	4' 6	—	—	4' 6"
O1. A4	—	3' 6"	—	3' 6"
O1. A5	—	2' 3"	—	2' 3"
O1. A6	—	2' 6"	—	2' 6"
O2. A1	3'	—	—	3'
O2. A2	4' 6"	—	—	4' 6"
O2. A3	—	3' 6"	—	3' 6
O2. A4	3'	—	—	3'
O2. A5	4' 3"	—	—	4' 3"
B1. A1	—	2'	—	2'
E. LINE 1	4'	—	—	4'
2	5' 3"	—	—	5' 3"
3	8'	—	—	8'
4	6'	—	—	6'
5	—	2' 9"	—	2' 9"
AREA. 1A				
C. LINE 5	—	—	13'	13'
6	—	—	11'	11'
7	—	11' 3"	—	11' 3"
8	—	15' 9"	—	15' 9"
9	—	14'	—	14'
10	—	8'	—	8'
C. LINE 1	—	7'	—	7'
2	—	3'	—	3'
3	—	—	—	—
B. LINE 1	7' 3"	—	—	7' 3"
2	6'	—	—	6'
3	4'	—	—	4'
A. LINE 1	2' 6"	—	—	2' 6"
2	3'	—	—	3'
3	2'	—	—	2'

AREA 3. No. of Bore	SLIME	SLIME and SAND	SAND and RESIDUES	TOTAL DEPTH
A LINE 1	4' 6"	—	5' 6"	10'
2	—	—	9' (NS)	9'
3	4' 3"	—	8'	12' 3
4	7'	—	8'	15'
5	5' 6"	—	5' 6"	11'
6	5' 3"	—	6'	11' 3"
7	5' 6"	—	6' 6"	12'
8	12'	—	3'	15'
9	14'	—	4'	18'
10	14' 9"	—	3'	17' 9"
11	7' 6"	—	—	7' 6"
1A. 1	3'	—	5'	8'
B. LINE. 1.	6'	—	2'	8'
2	9'	—	—	9'
3	23' 6"	—	—	23' 6"
4	12'	—	12'	24'
5	9' 6"	—	4'	13' 6"
6	5' 6"	—	7'	12' 6"
7	1' 6"	—	9'	10' 6"
8	9' 6"	—	7'	16' 6"
9	10' 6"	—	6' 6"	17'
10	6'	—	8'	14'
11	—	—	6' 6"	6' 6"
12	9'	—	6'	15'
13	4' 6"	—	7'	11' 6"
C. LINE 1	7'	—	5' 3"	12' 3"
2	9'	—	3' 6"	12' 6"
3	10'	—	5'	15'
4	3' 6"	—	3'	6' 6"
5	11'	—	5' 6"	16' 6"
6	8' 6"	—	2'	10' 6"
7	1' 6"	—	7'	8' 6"
C4 A1	2' 6"	—	2'	4' 6
C5 A1	7' 9"	—	6'	13' 9"
C5 A2	2' 6"	—	4'	6' 6"
C6 A1	5'	—	2'	7'
D. LINE 1	9'	—	—	9'
2	14' 6"	—	4'	18' 6"
3	18'	—	—	18'
4	21' 6"	—	—	21' 6"
5	16' 6"	—	—	16' 6"
6	—	20'	—	20'
7	10' 3"	—	11'	21' 3"
8	—	—	11'	11'
9	7' 6"	—	6' 6"	14'
10	—	—	7'	7'
E. LINE. 1	5'	—	—	5'
2	13'	—	—	13'
3	17'	—	5'	22'
4	22' 9"	—	—	22' 9"
5	25' 6"	—	—	25' 6"
6	25' 0"	—	—	25' 6"
7	—	25'	—	25'
8	13'	—	10'	23'
9	11' 6"	—	9' 6"	21'
10	—	—	10' (NS)	10'
11	—	—	2' 6"	2' 6"
F. LINE 1	—	—	(NS) 2' 9"	2' 9"
2	12'	—	—	12'
3	17'	—	4'	21'
4	26'	—	—	26'
5	26'	—	5'	31'
6	26' 3"	—	—	26' 3"
7	—	25' 6"	—	25' 6"
8	—	19'	5'	24'
9	—	—	(NS) 5'	5'
10	—	21' 6"	2'	6' 6"
11	—	—	(NS) 2' 3"	2' 3"
12	—	—	7' 6"	7' 6"
13	—	12'	—	12'
G. LINE 1	—	—	10'	10'
2	—	—	13'	13'
3	2'	—	21'	23'
4	—	—	22'	22'
AREA 4.				
A. LINE 1	—	—	13' 6"	13' 6"
2	—	15' 6"	—	15' 6"
3	—	14' 6"	—	14' 6"
A2 A1	—	15' 3"	—	15' 3"
B. LINE 1	—	—	14' 8"	14' 8"
2	—	14' 6"	—	14' 6"
3	—	18' 6"	—	18' 6"
4	—	8' 6"	—	8' 6"
C. LINE 1	—	13' 6"	—	13' 6"
2	—	12' 6"	—	12' 6"
3	—	10' 6	—	10' 6"
4	—	5'	—	5'
D. LINE 1	—	—	11' 6"	11' 6"
2	—	—	9'	9'
3	—	—	5' 6"	5' 6"
4	—	—	(NS) 1' 6"	1' 6"
E. LINE 1	—	—	10' 6"	10' 6"
2	—	—	6'	6'
3	—	—	3'	3'
O LINE 1	—	—	6' 6"	6' 6"
2	—	—	6' 6"	6' 6"
3	—	—	5'	5'
4	—	—	6'	6'
AREA 5.				
A. LINE 1	5' 3"	—	—	5' 3"
2	—	6' 3"	—	6' 3"
3	1' 6"	—	4'	5' 6"
4	8'	—	4'	4' 9"
5	—	—	4' 9"	4' 9"
6	—	4'	—	4'
7 and 8	4' Sand 9" Slimes		—	4' 9"
9 and 10	6' 9" Sands			6' 9"
B. LINE 1	5' 3"	—	—	5' 3"
2	—	5' 3"	—	5' 3"
3	—	—	5'	5'
4	—	—	4' 3"	4' 3"
5	—	—	5'	5'
6	—	—	5' 6"	5' 6"
7	5'	—	—	5'
8 and 9	5' 10" Slimes	—	—	5' 10"
C. LINE 1	7'	—	—	7'
2	—	5' 3"	—	5' 3"
3	—	4' 6"	—	4' 6"
4	—	—	4' 3"	4' 3"
5	—	5'	4'	4'
6	—	5'	—	5'
7	4' 3"	—	—	4' 3"
8	4' 6"	—	—	4' 6"
9	4' 6"	—	—	4' 6"
D. LINE 1	—	5' 6"	—	5' 6"
2	—	4' 9"	—	4' 9"
3	—	—	(NS) 1' 6"	1' 6"
4	—	—	(NS) 1'	1'
5	—	2'	—	2'
6	—	2'	—	2'