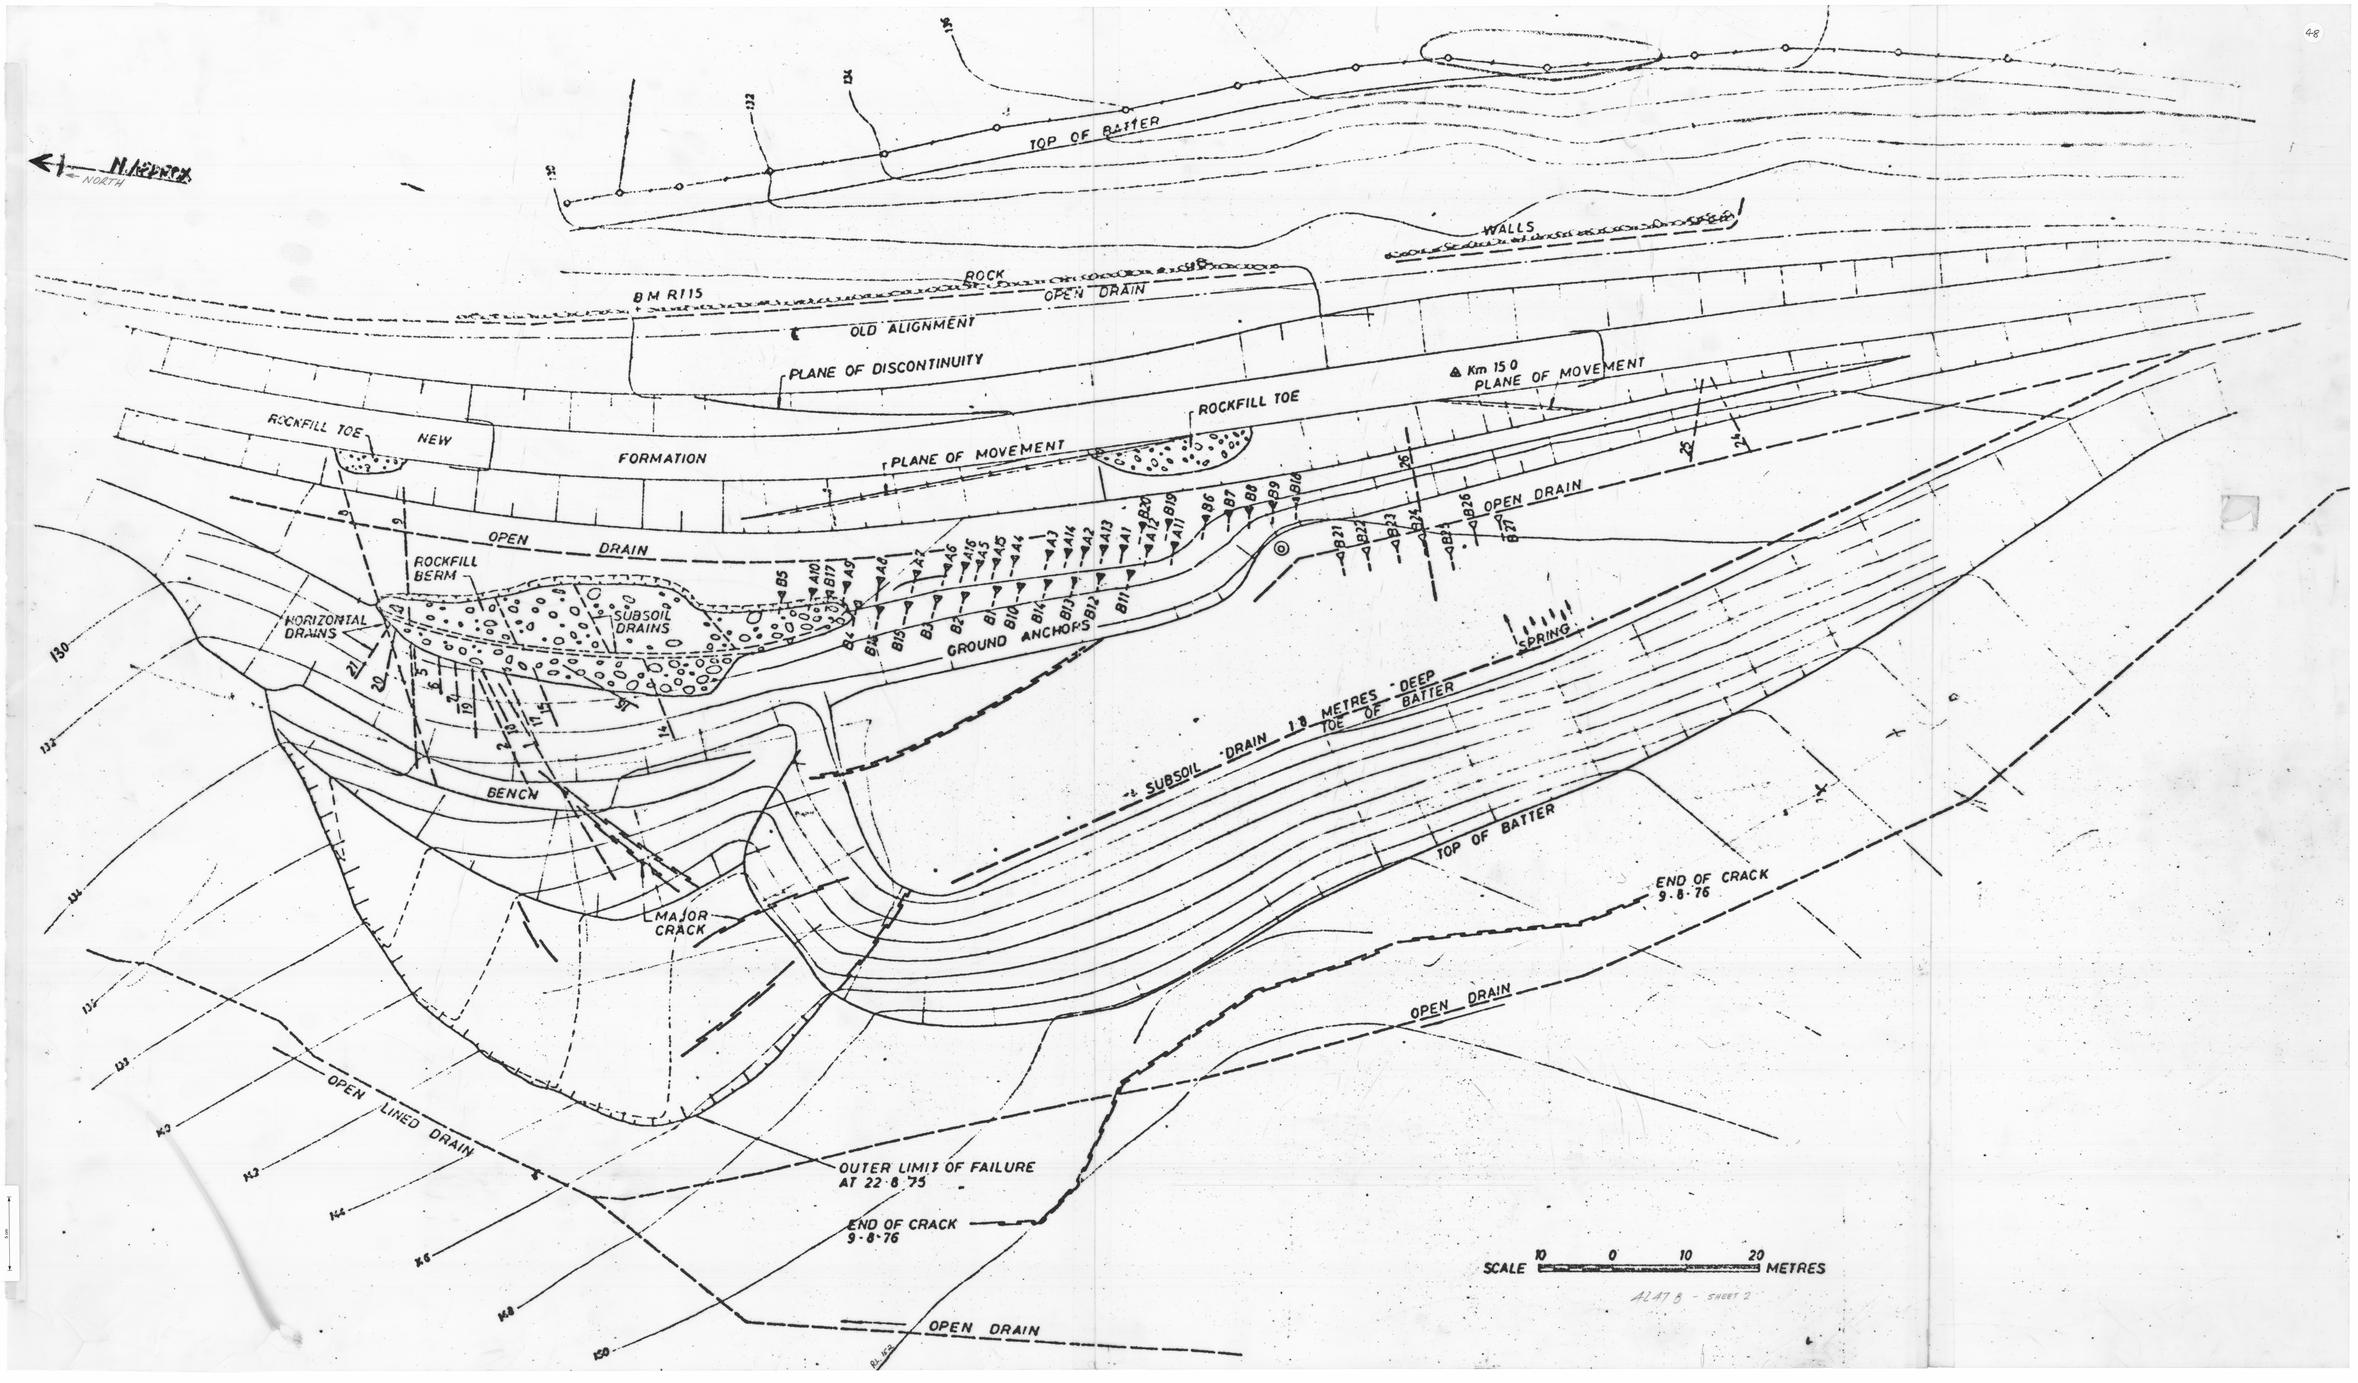
N. (GRID) NORTH
TOP OF BATTER
WALLS
ROCK
OPEN DRAIN
B M R115
OLD ALIGNMENT
PLANE OF DISCONTINUITY
Km 15·0
PLANE OF MOVEMENT
ROCKFILL TOE
NEW
FORMATION
ROCKFILL TOE
PLANE OF MOVEMENT
OPEN DRAIN
ROCKFILL BERM
HORIZONTAL DRAINS
SUBSOIL DRAINS
GROUND ANCHORS
SPRING
SUBSOIL DRAIN 1·8 METRES DEEP
TOE OF BATTER
BENCH
MAJOR CRACK
TOP OF BATTER
END OF CRACK 9·8·76
OPEN DRAIN
OPEN LINED DRAIN
OUTER LIMIT OF FAILURE AT 22·8·75
END OF CRACK 9·8·76
OPEN DRAIN
SCALE 10 0 10 20 METRES
4247/B - SHEET 2