

445


42

5 cm

— M^T BISCHOFF T M COY —

— CONCRETE CHAMBER FOR —

— WATER BLAST —

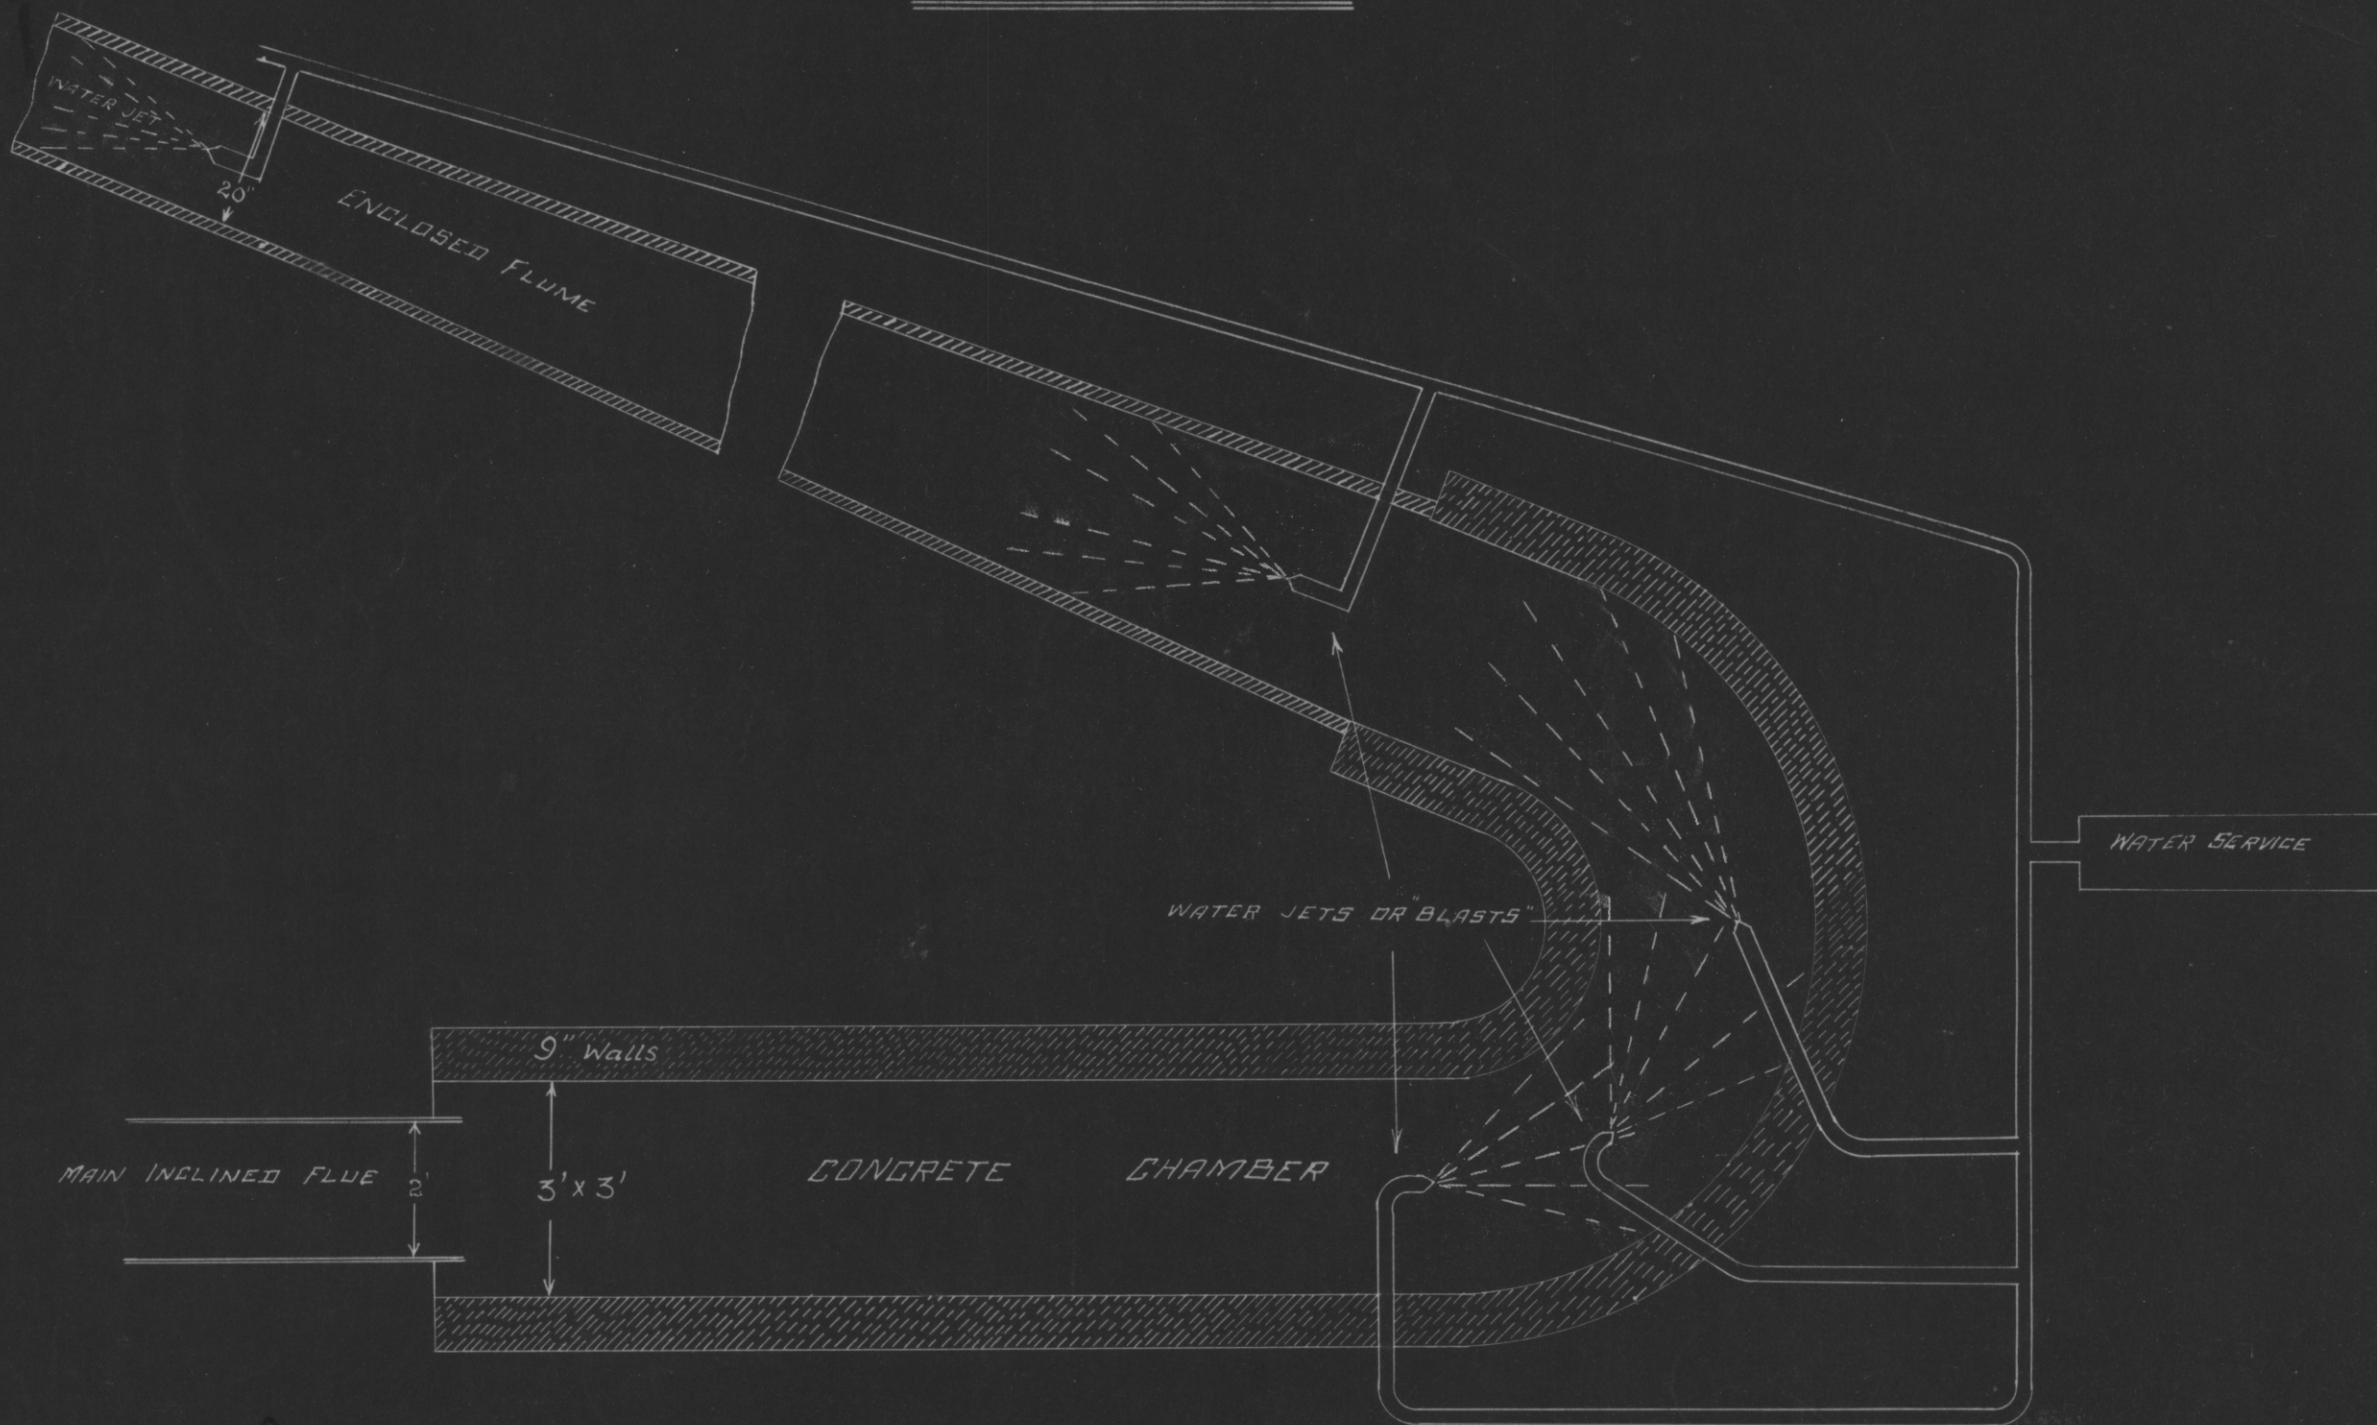

— DIAGRAMMATIC PLAN —

Fig. 4

8-445