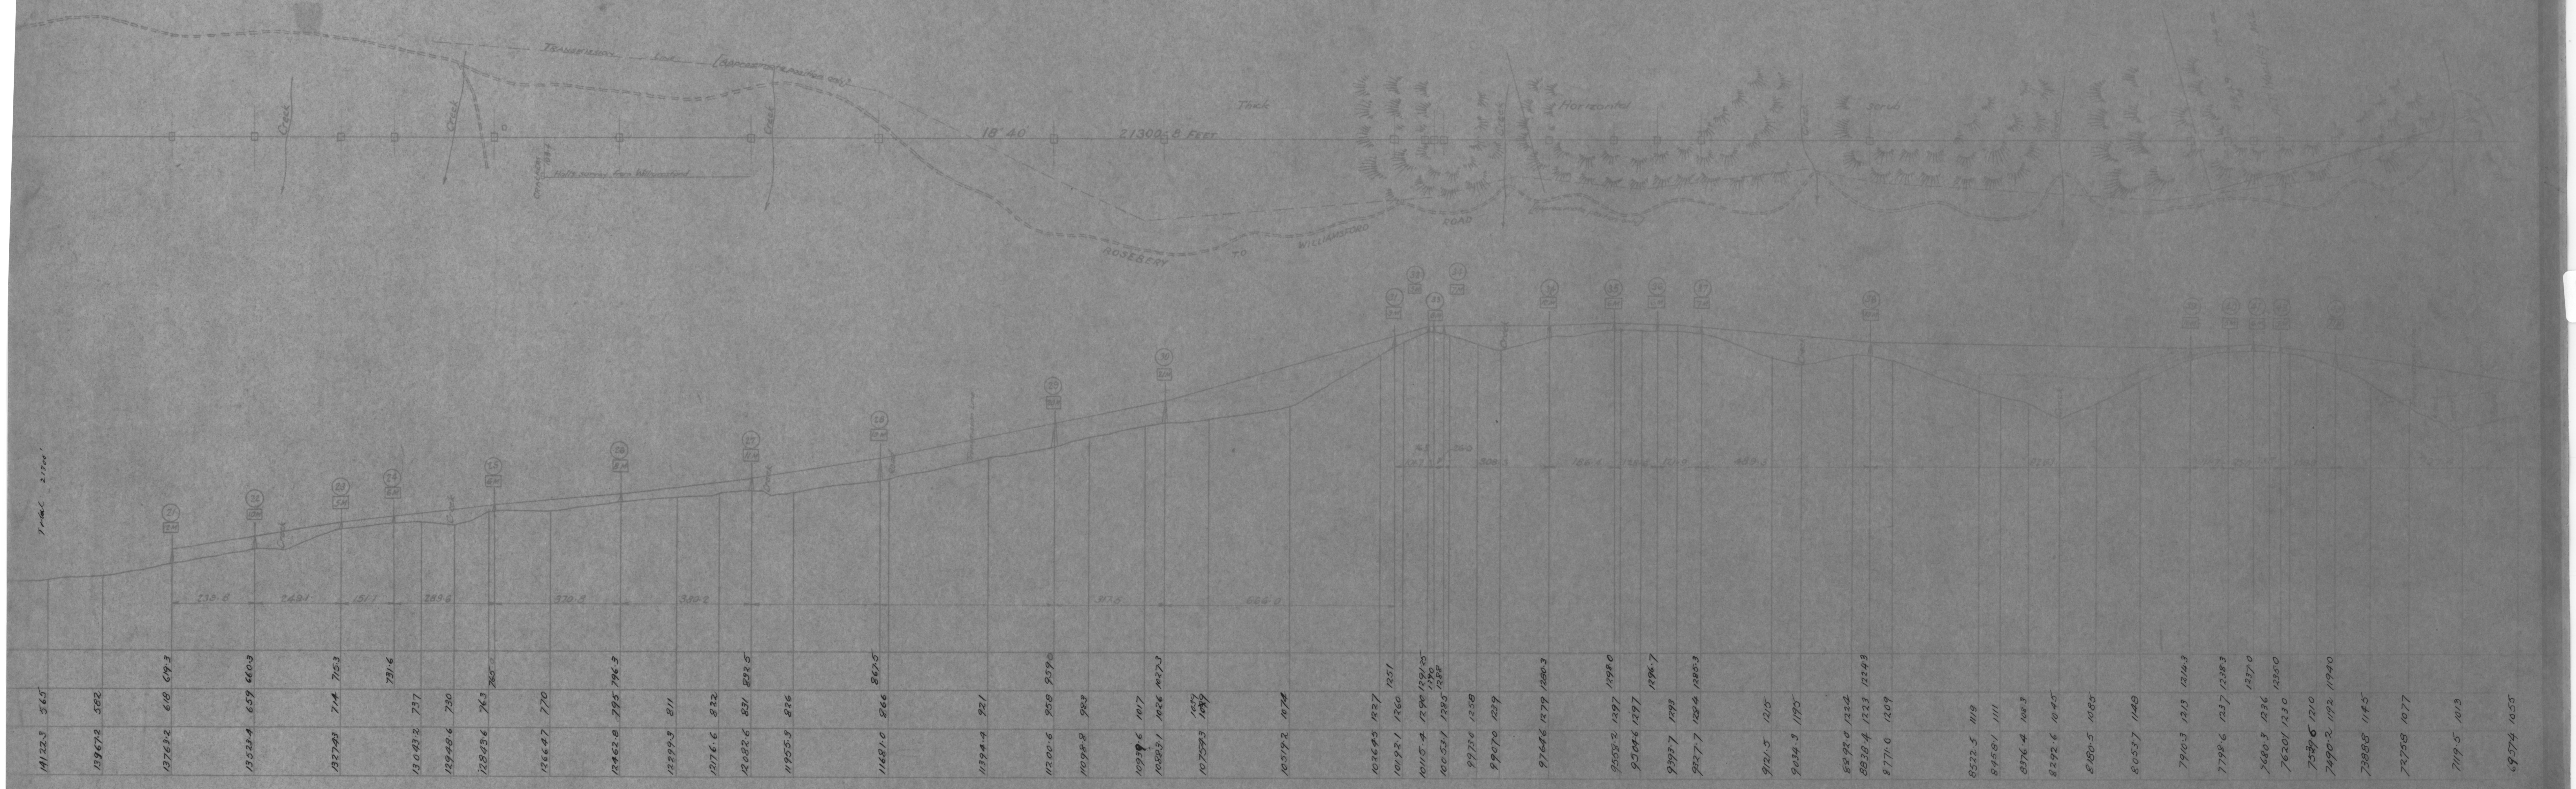

Centre of Railway at North West Corner of Williamsford and Rails adopted as datum for levels being shown as 1100 Feet above sea level

Sheet 2 of 3 Sheets

SCALE 1 inch = 200 feet

APPROVED BY	DATE		DATE
	14·5·29	DRAWN BY J. R. FIDLER	Aug 1928
	19·6·29	TRACED BY D. MURRAY	
		CHECKED BY	

WEST COAST WORKS
ROSEBERY DIVISION
AERIAL ROPEWAY
WORKING PROFILE

ELECTROLYTIC ZINC CO.
OF AUSTRALASIA LTD.
ROSEBERY

X3G-1

50

453C

453C/51