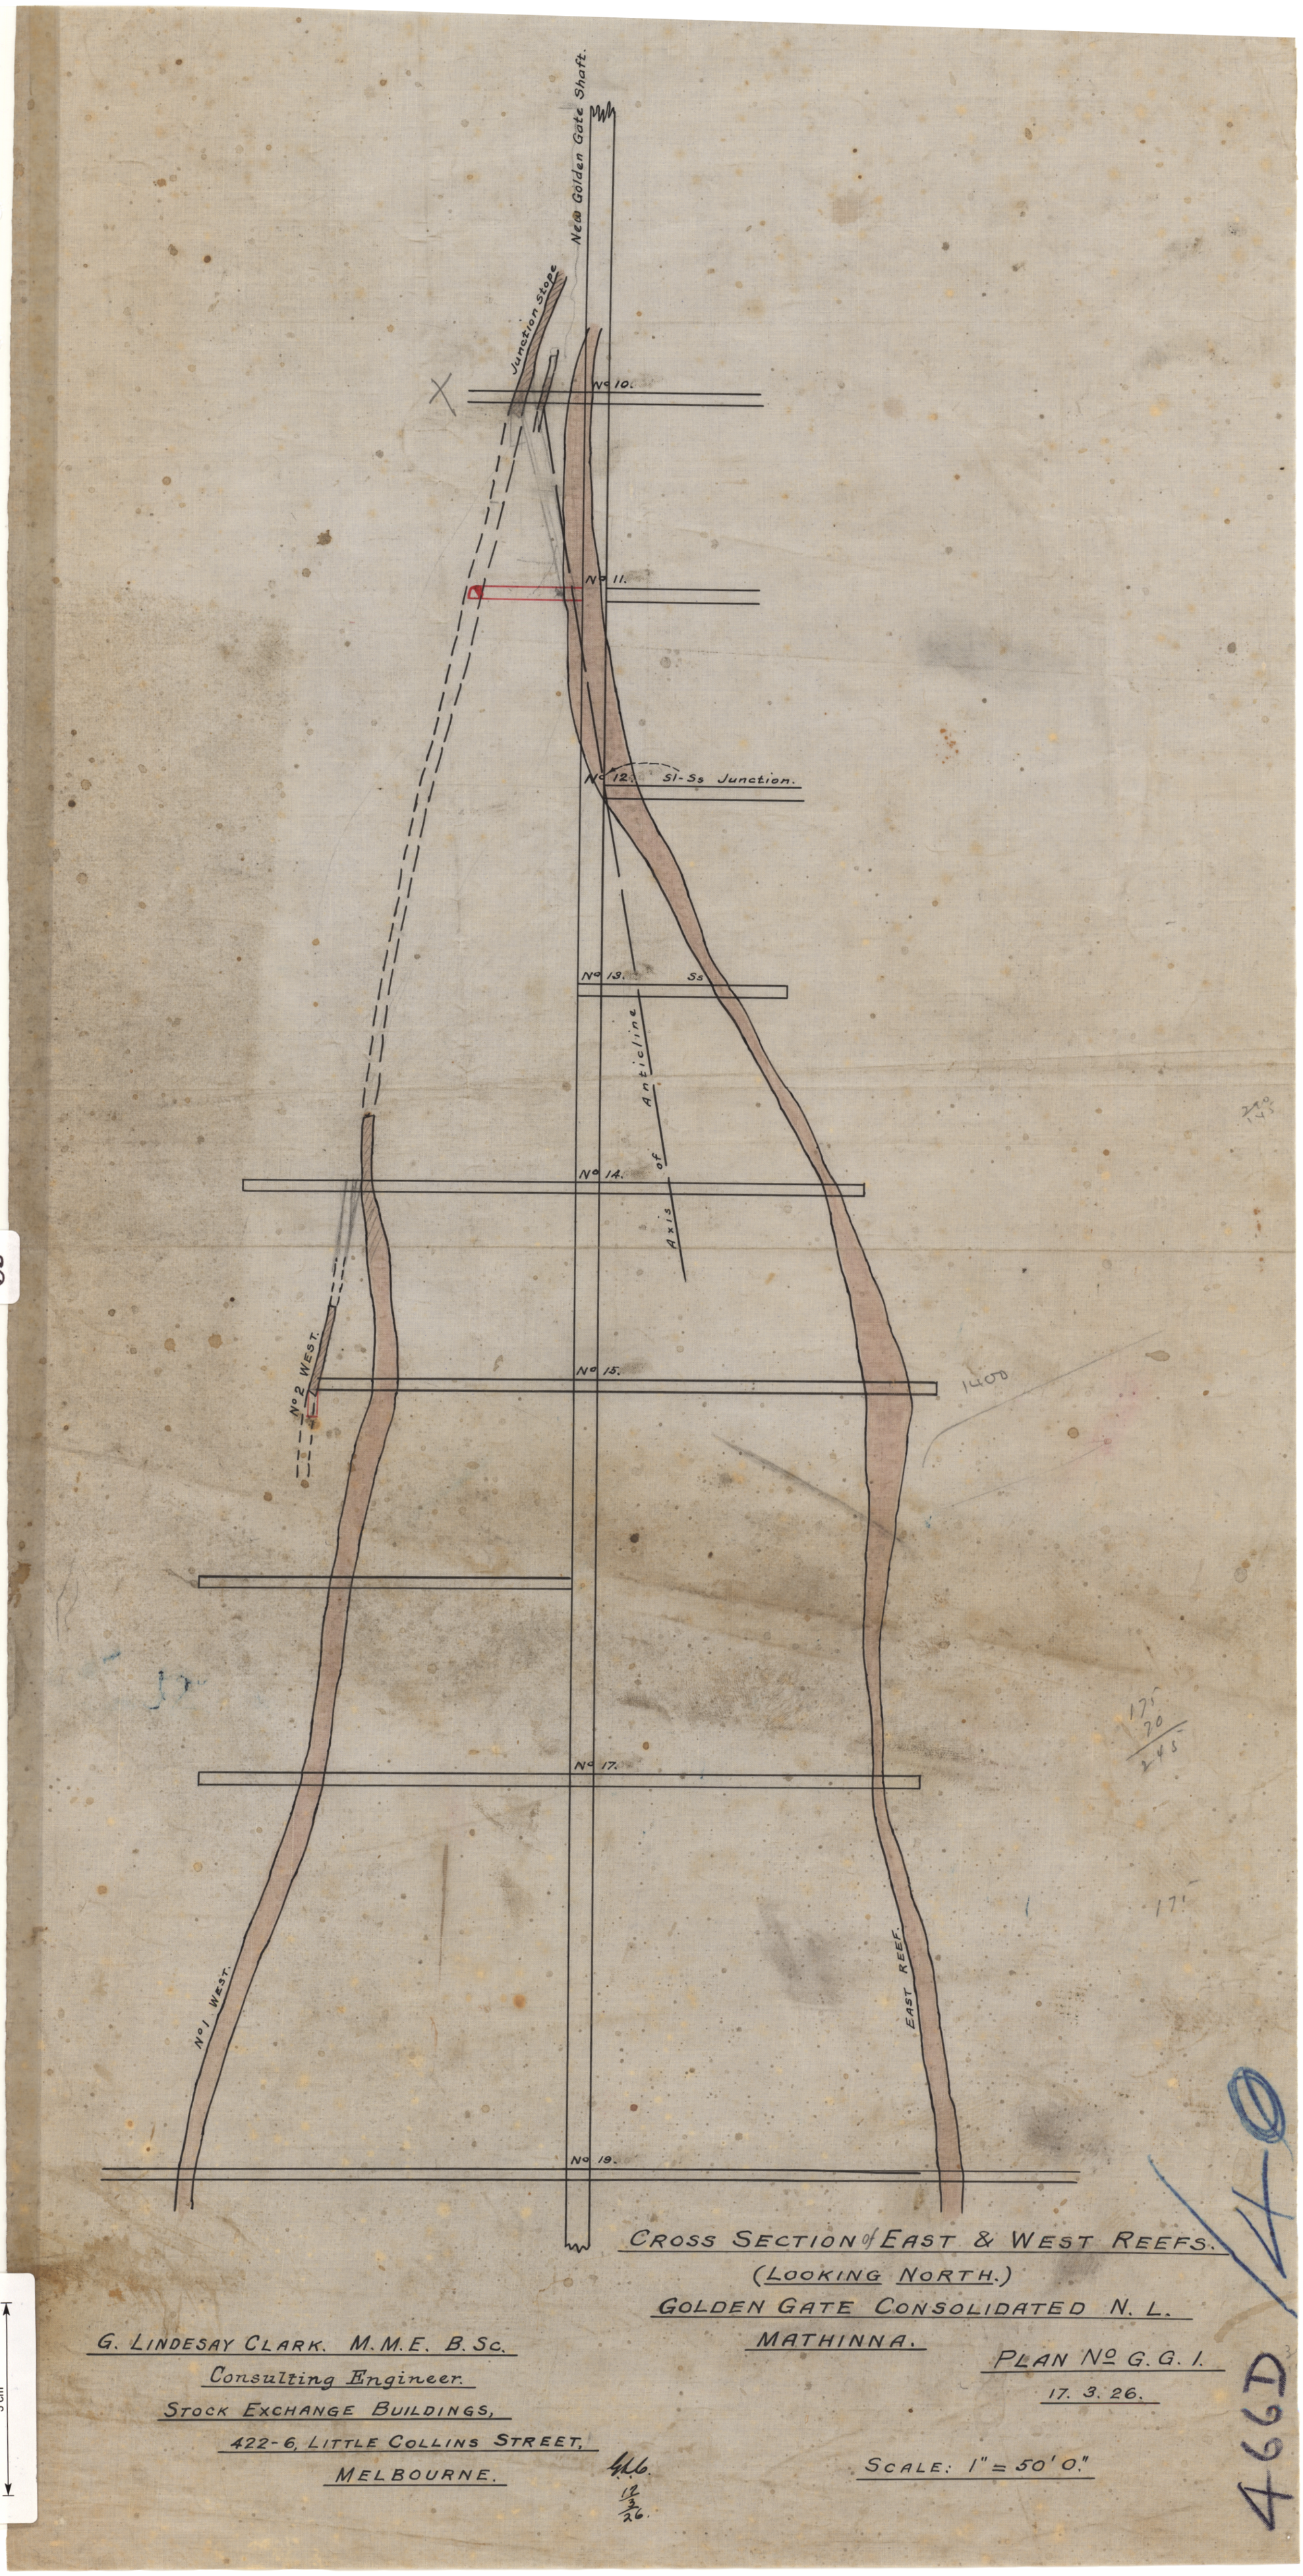


CROSS SECTION of EAST & WEST REEFS.

(LOOKING NORTH.)

GOLDEN GATE CONSOLIDATED N. L.

MATHINNA.

PLAN No G. G. 1.

17. 3. 26.

SCALE: 1" = 50' 0"

G. LINDESAY CLARK. M.M.E. B.Sc.

Consulting Engineer.

STOCK EXCHANGE BUILDINGS,

422-6, LITTLE COLLINS STREET,

MELBOURNE.

G.L.C. 17/3/26.

466D

65

466D