4866

695

5 cm

CLIFTON BRICK CLAY PIT – WESTBURY ROAD

SCALE 1:1000

GEOLOGIST D.J. SLOANE 1981

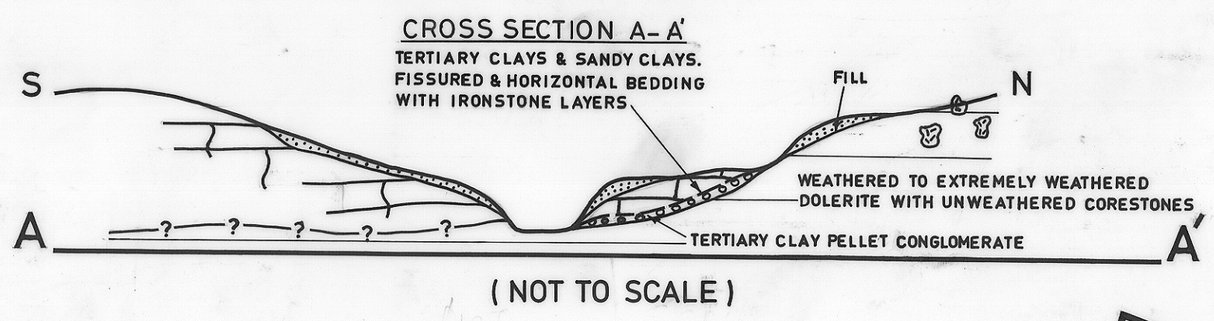

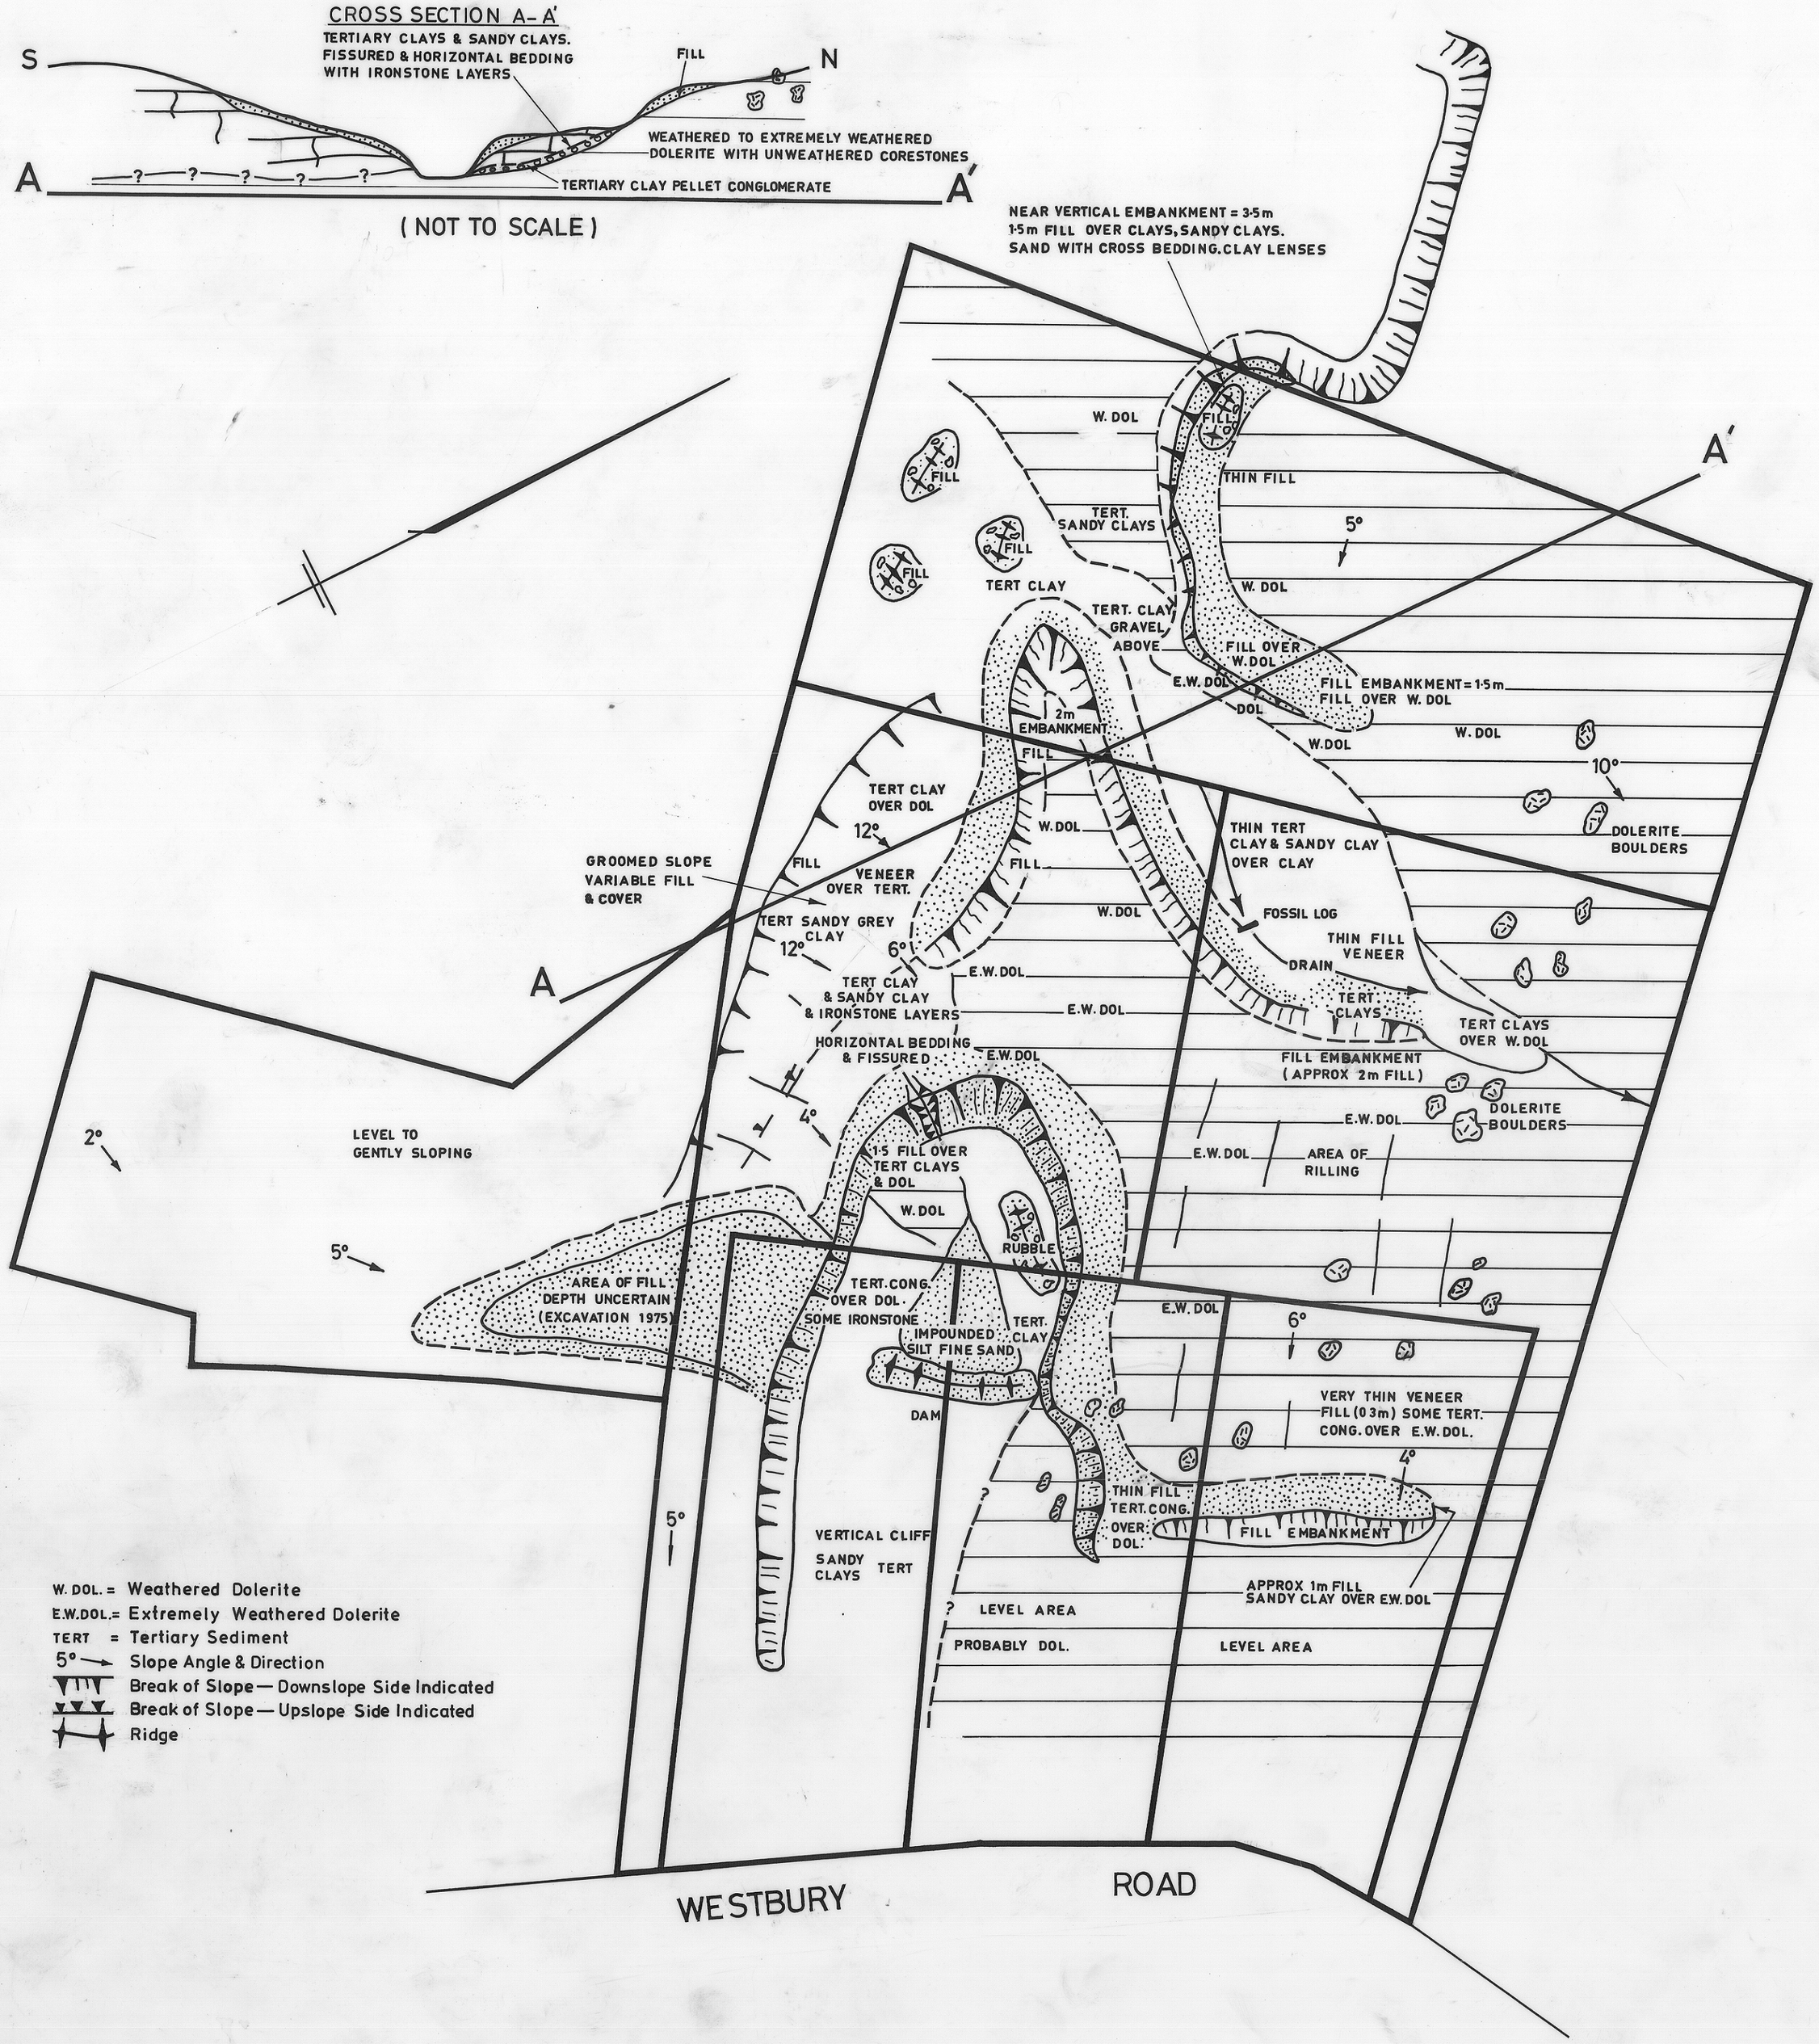

4866