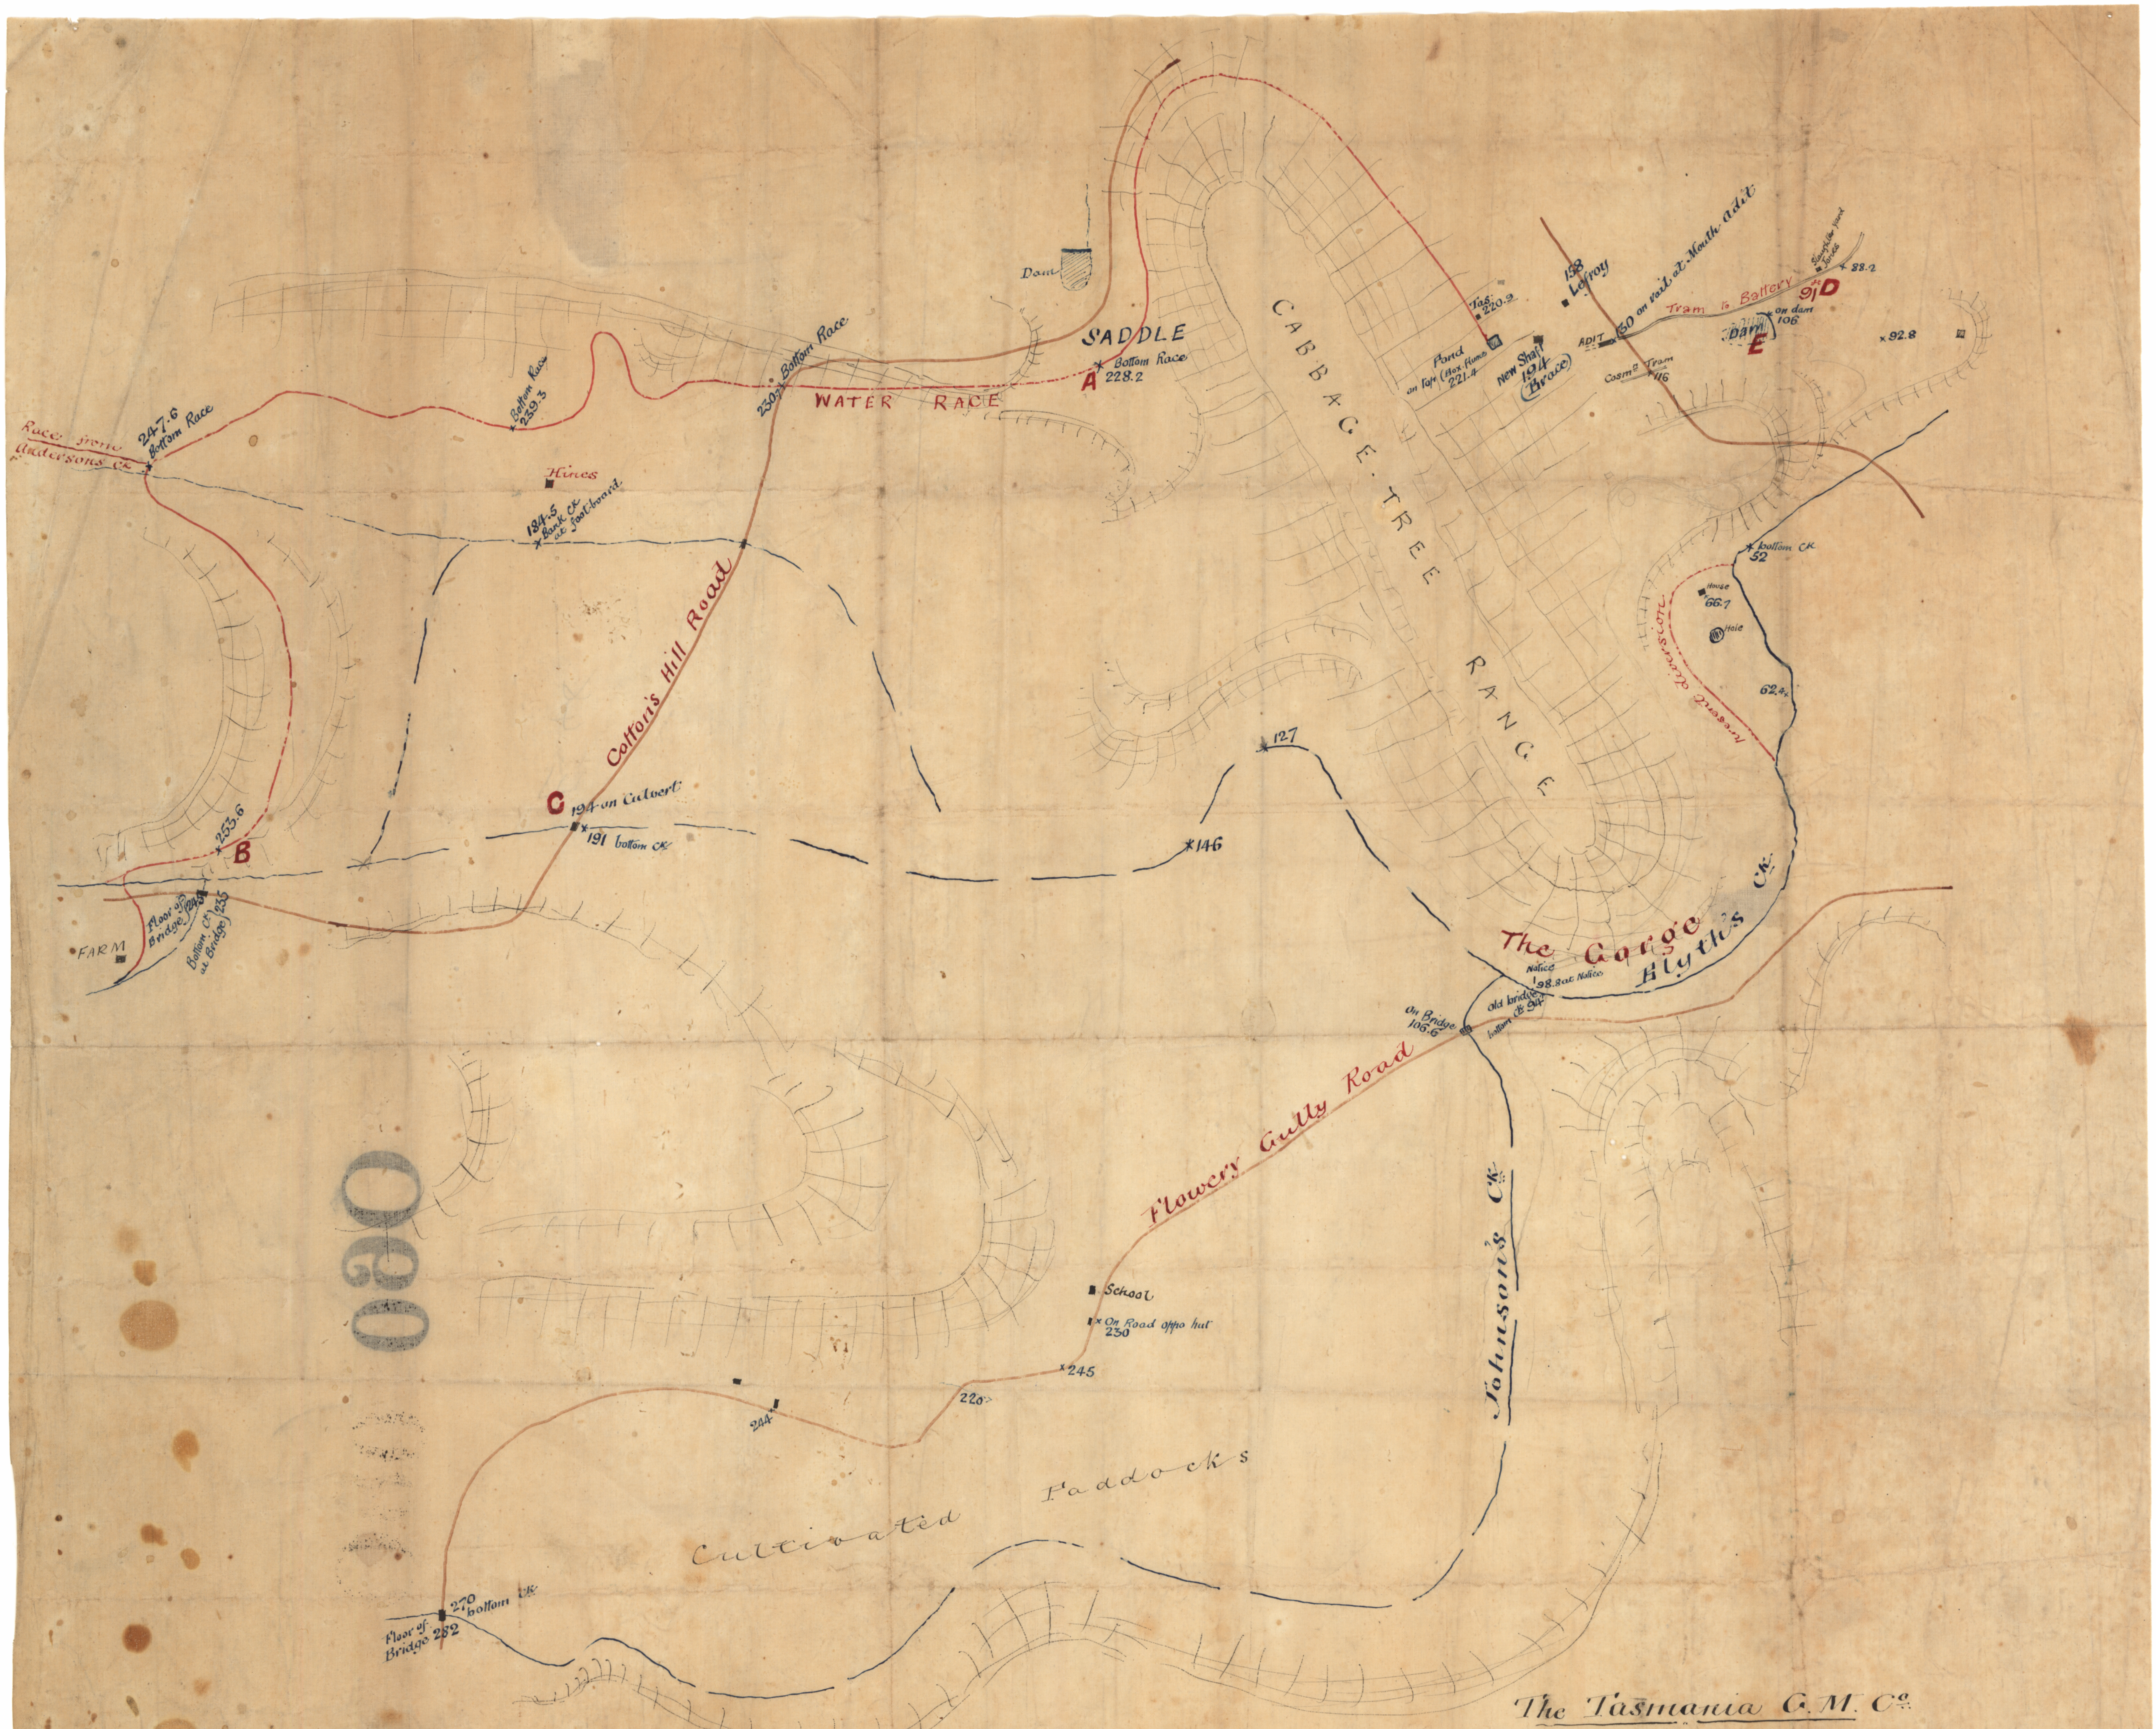
Race from Andersons Ck
247.6 Bottom Race
Bottom Race 239.3
230.7 Bottom Race
WATER RACE
SADDLE
Dam
A
Bottom Race 228.2
Hines
184.5 Bank Ck at foot-board
Cotton's Hill Road
C
194 on Culvert
191 bottom Ck
253.6
B
Floor of Bridge 244.3
Bottom Ck at Bridge 235
FARM
CABBAGE TREE RANGE
Tas. 220.9
Pond on top (Box Flume) 221.4
New Shaft 194 (Brace)
158 Lefroy
ADIT
130 on rail at Mouth adit
Cosmo Tram 116
Tram to Battery
91ft D
Slaughter yard Jones
88.2
on dam 106
Dam
E
92.8
bottom Ck 52
House 66.7
Hole
62.4
Present diversion
127
146
The Gorge
Blyth's Ck
Notice
98.8 at Notice
Old bridge bottom Ck 94
On Bridge 106.6
Flowery Gully Road
Johnson's Ck
School
On Road oppo hut 230
245
220
244
Cultivated Paddocks
270 bottom Ck
Floor of Bridge 282

The Tasmania G.M. Co.

Sketch Plan showing Levels taken
for Water supply, May 1892

Geo. Eddie
20th May 1892

Not to Scale

4E/30