


SECTION PLAN OF UNDERGROUND WORKINGS FROM "LEFROY UP TO MAIN CROSSCOURSE.

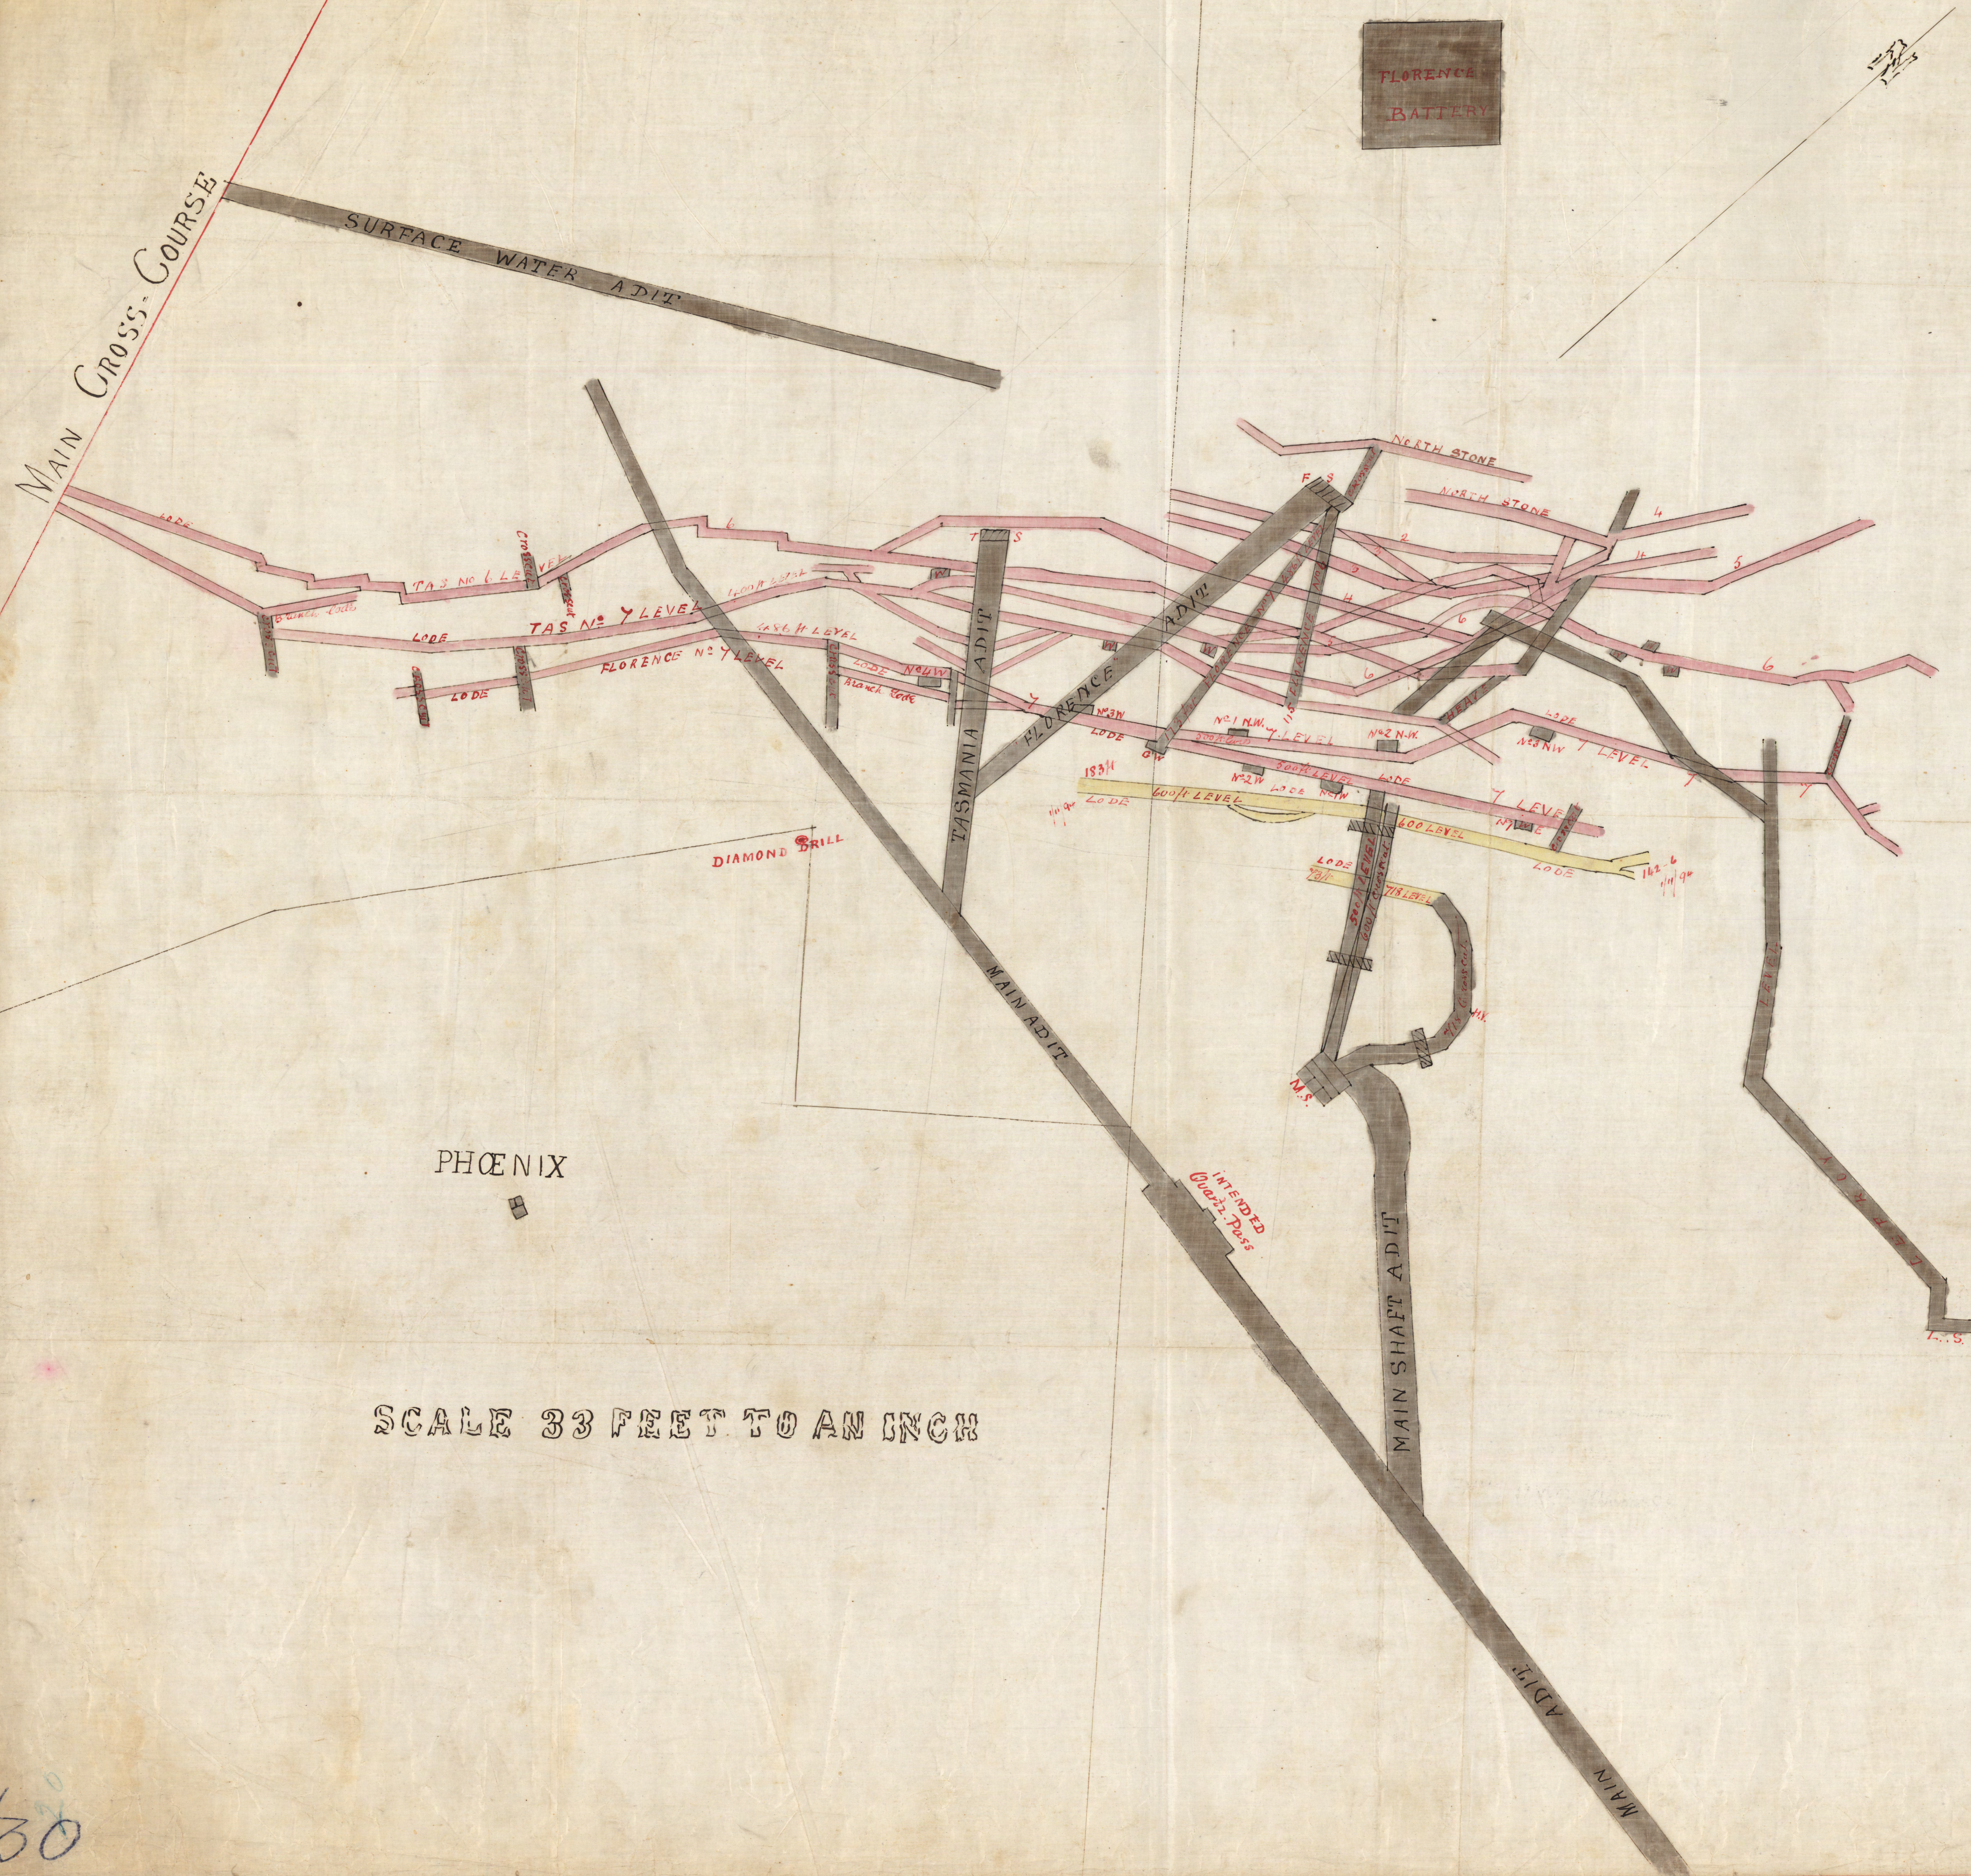

SCALE 33 FEET TO AN INCH

4F/30