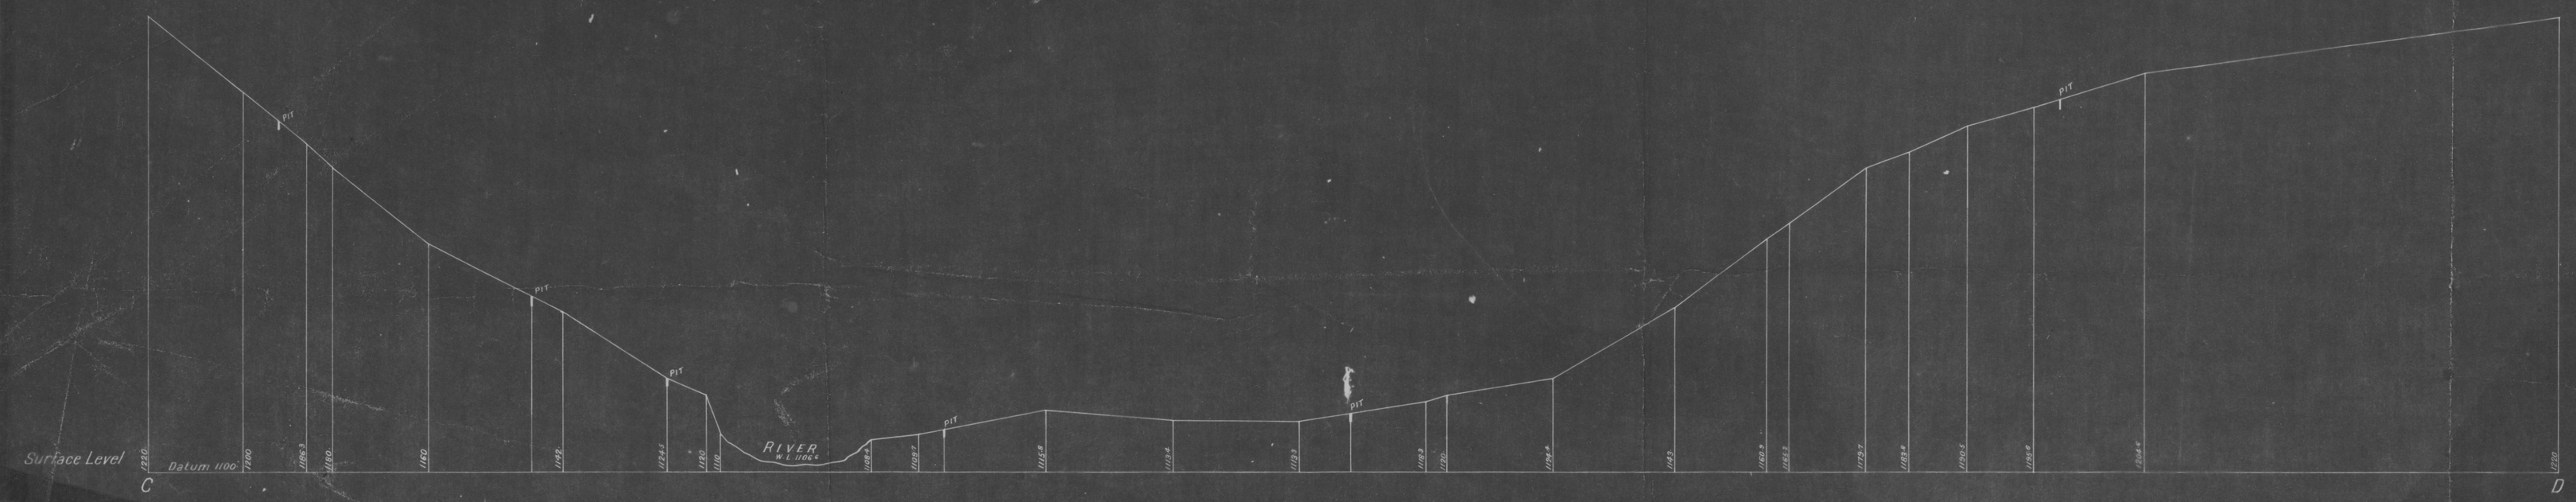

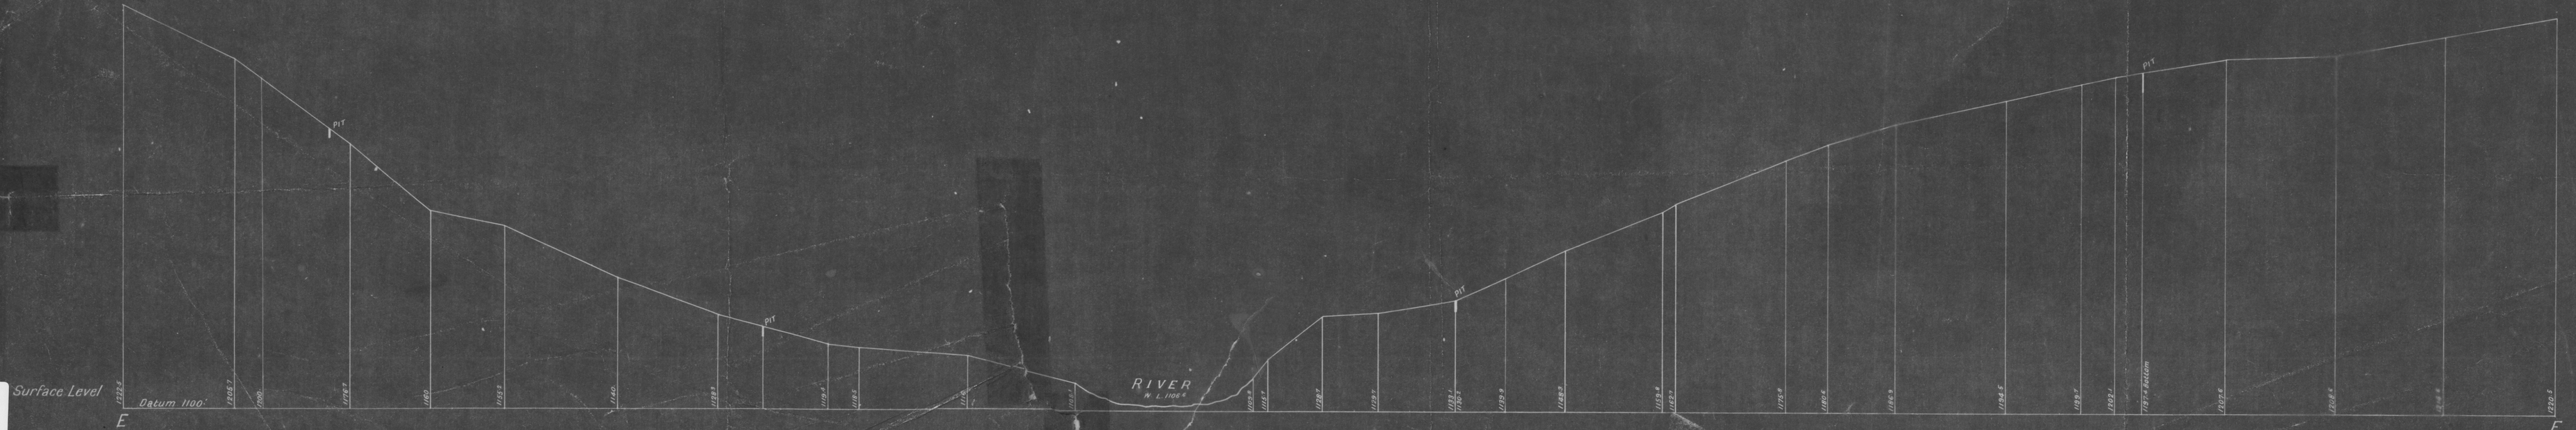

— FLORENTINE RIVER —

SECTION OF DAM SITES

SCALE { Horizontal 40' to 1"
Vertical 20' to 1"

H.112

500/73

500

501