HOBART INTERNATIONAL HOTEL - PILE LOCATION DIAGRAM

F

6

5146F

353

5 cm

CONCRETE CONSTRUCTIONS GROUP

JOB.....

SUBJECT.....

SHEET No.

JOB No.

DATE
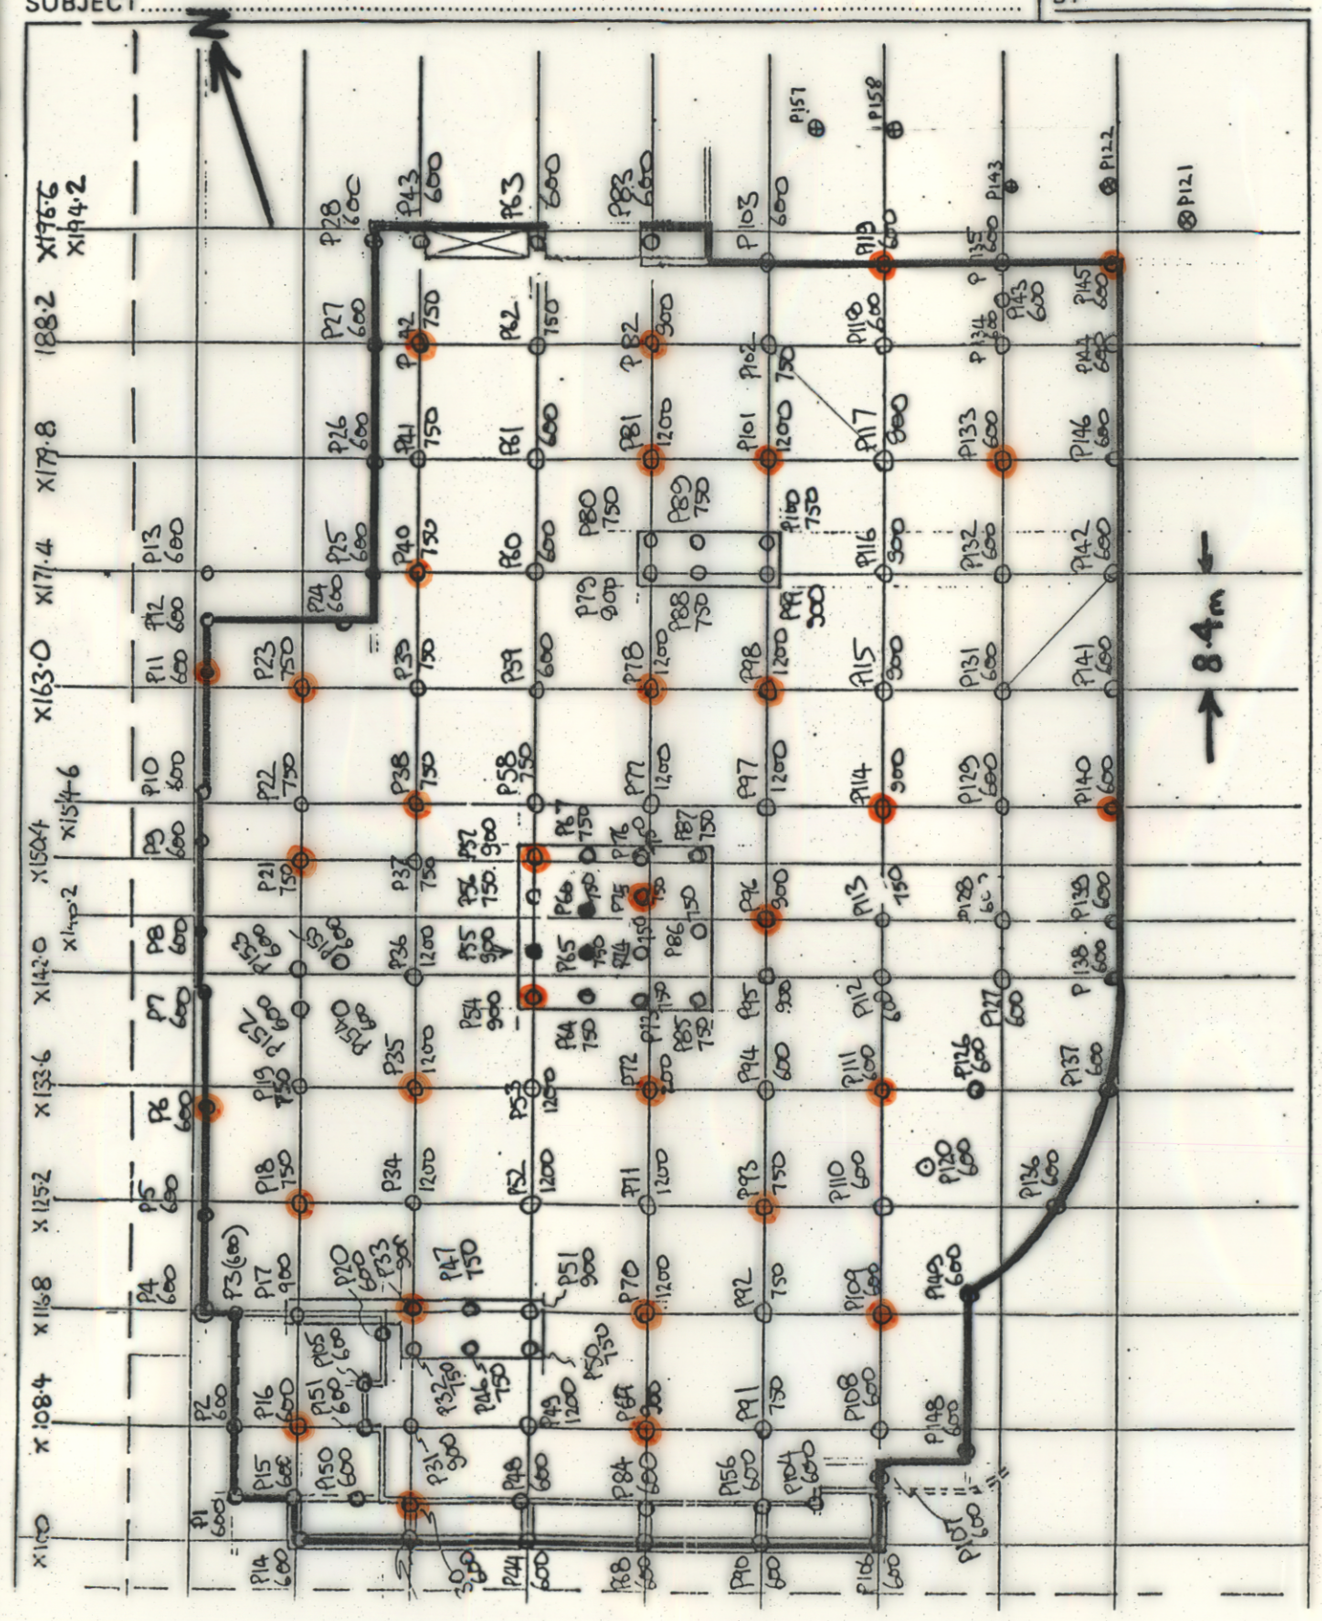
BY