
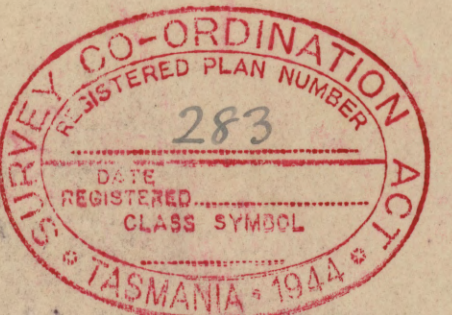
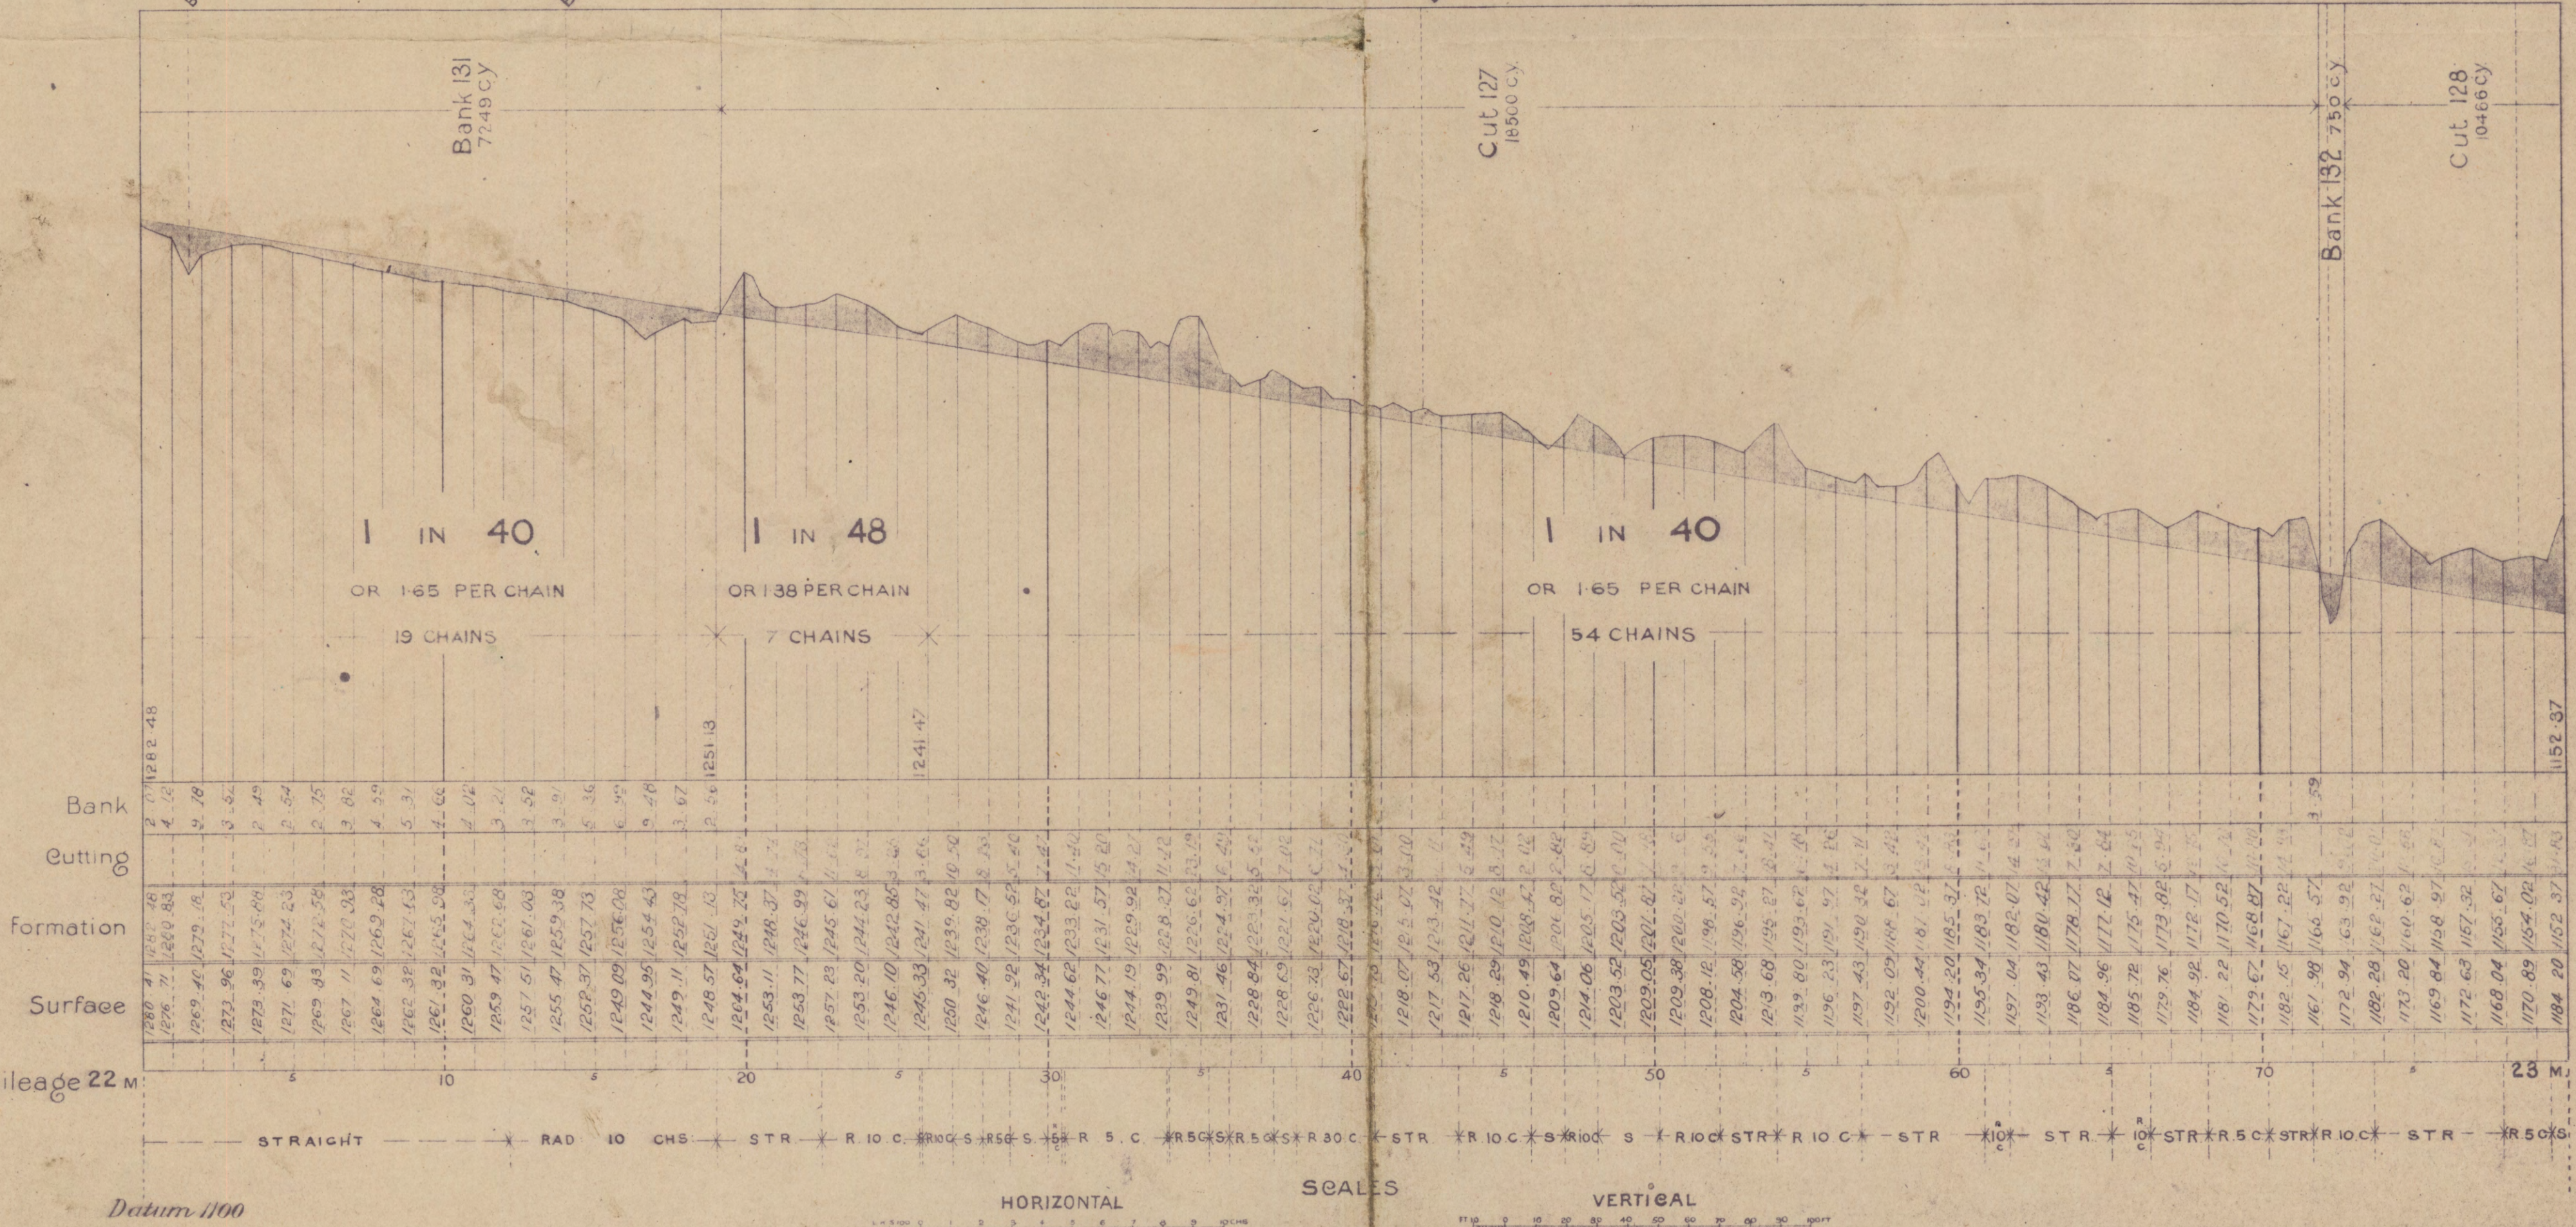


# THE EMU BAY RAILWAY COMPANY LIMITED

## TASMANIA

SHEET N° 23

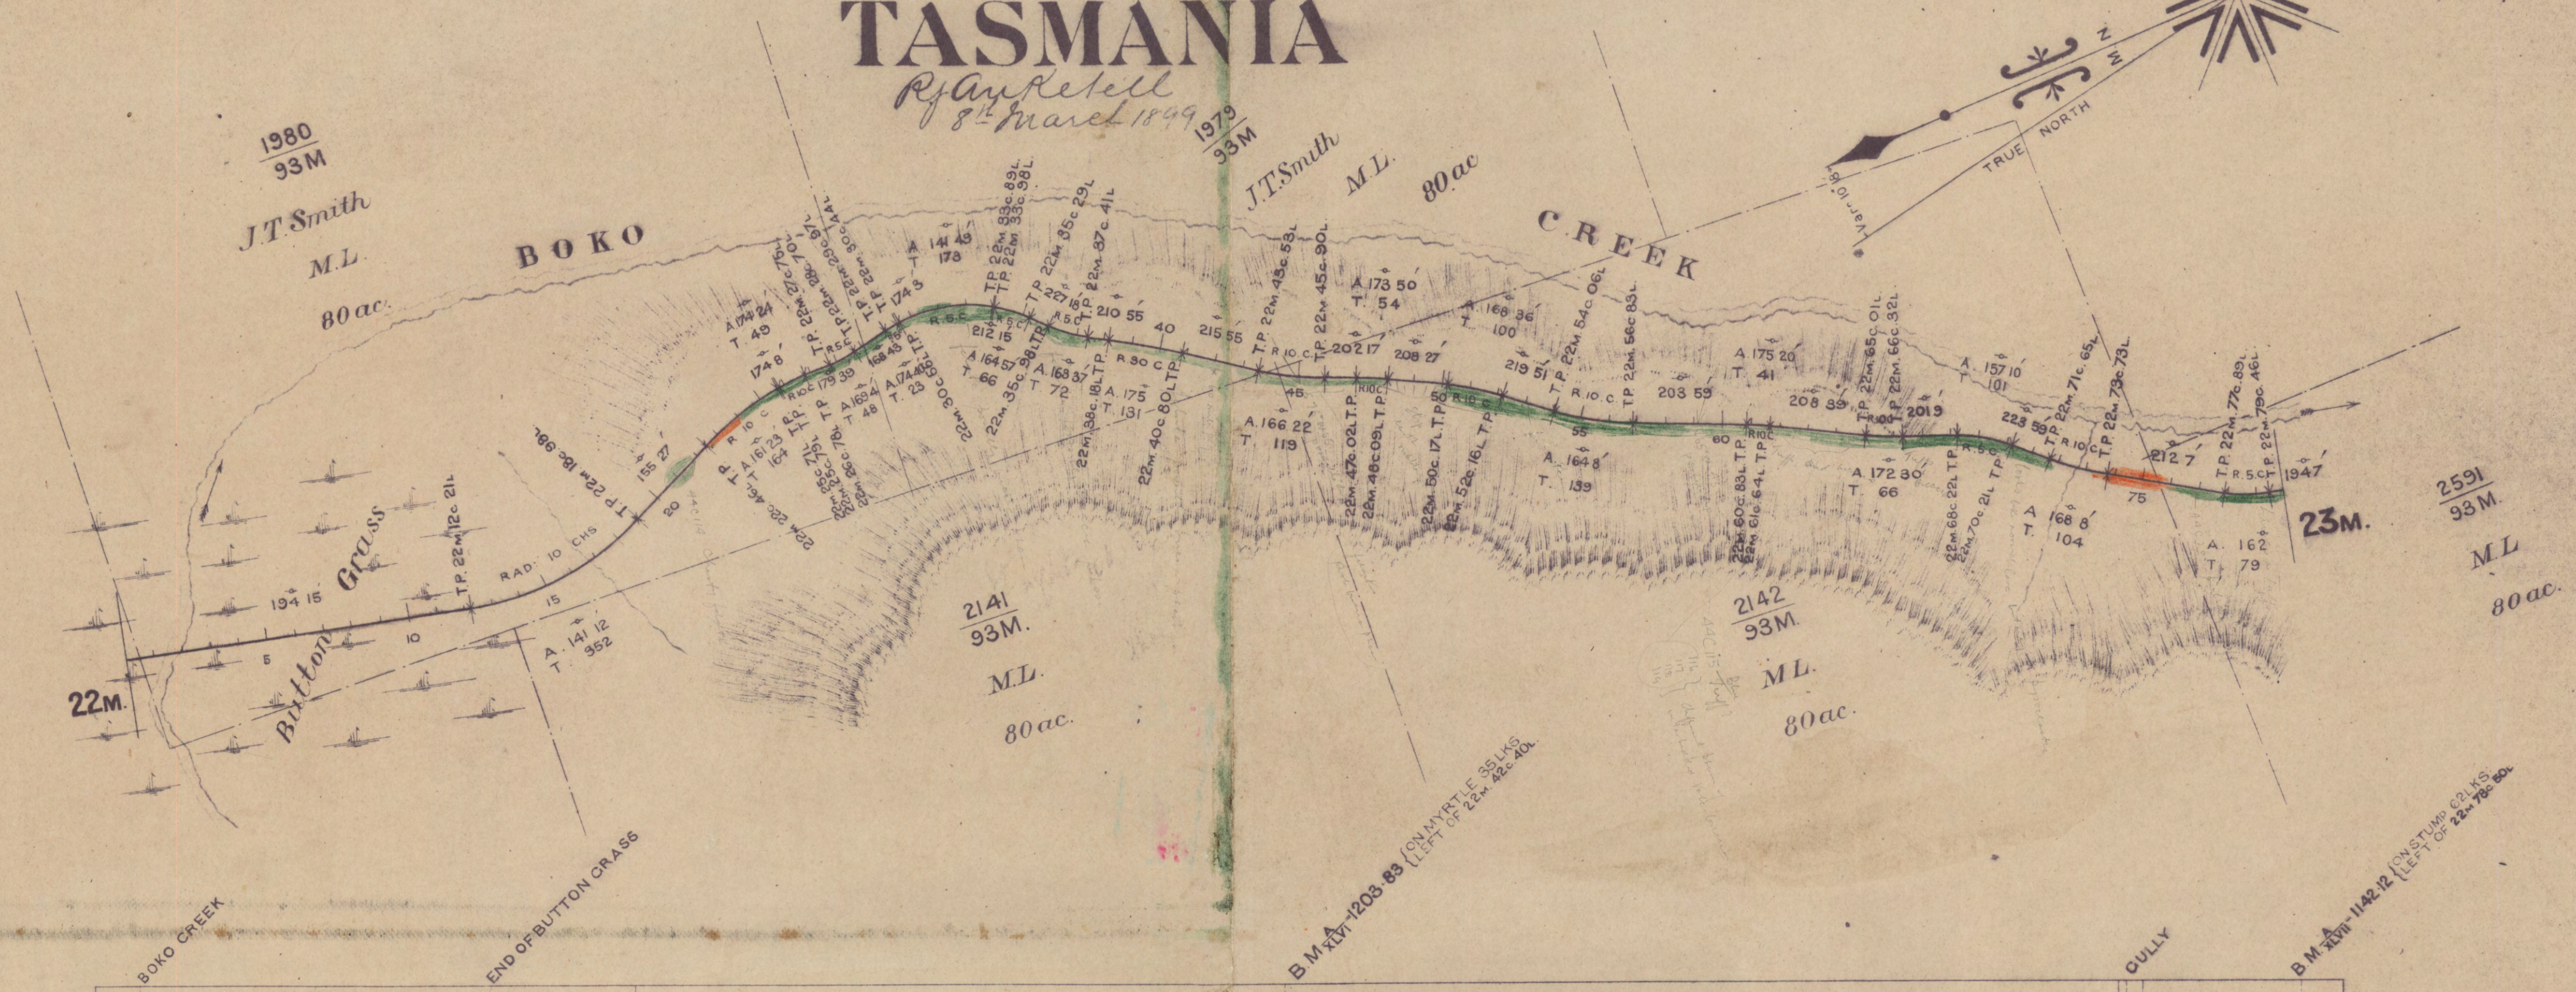

563 J/44