

5783B

511

5 cm

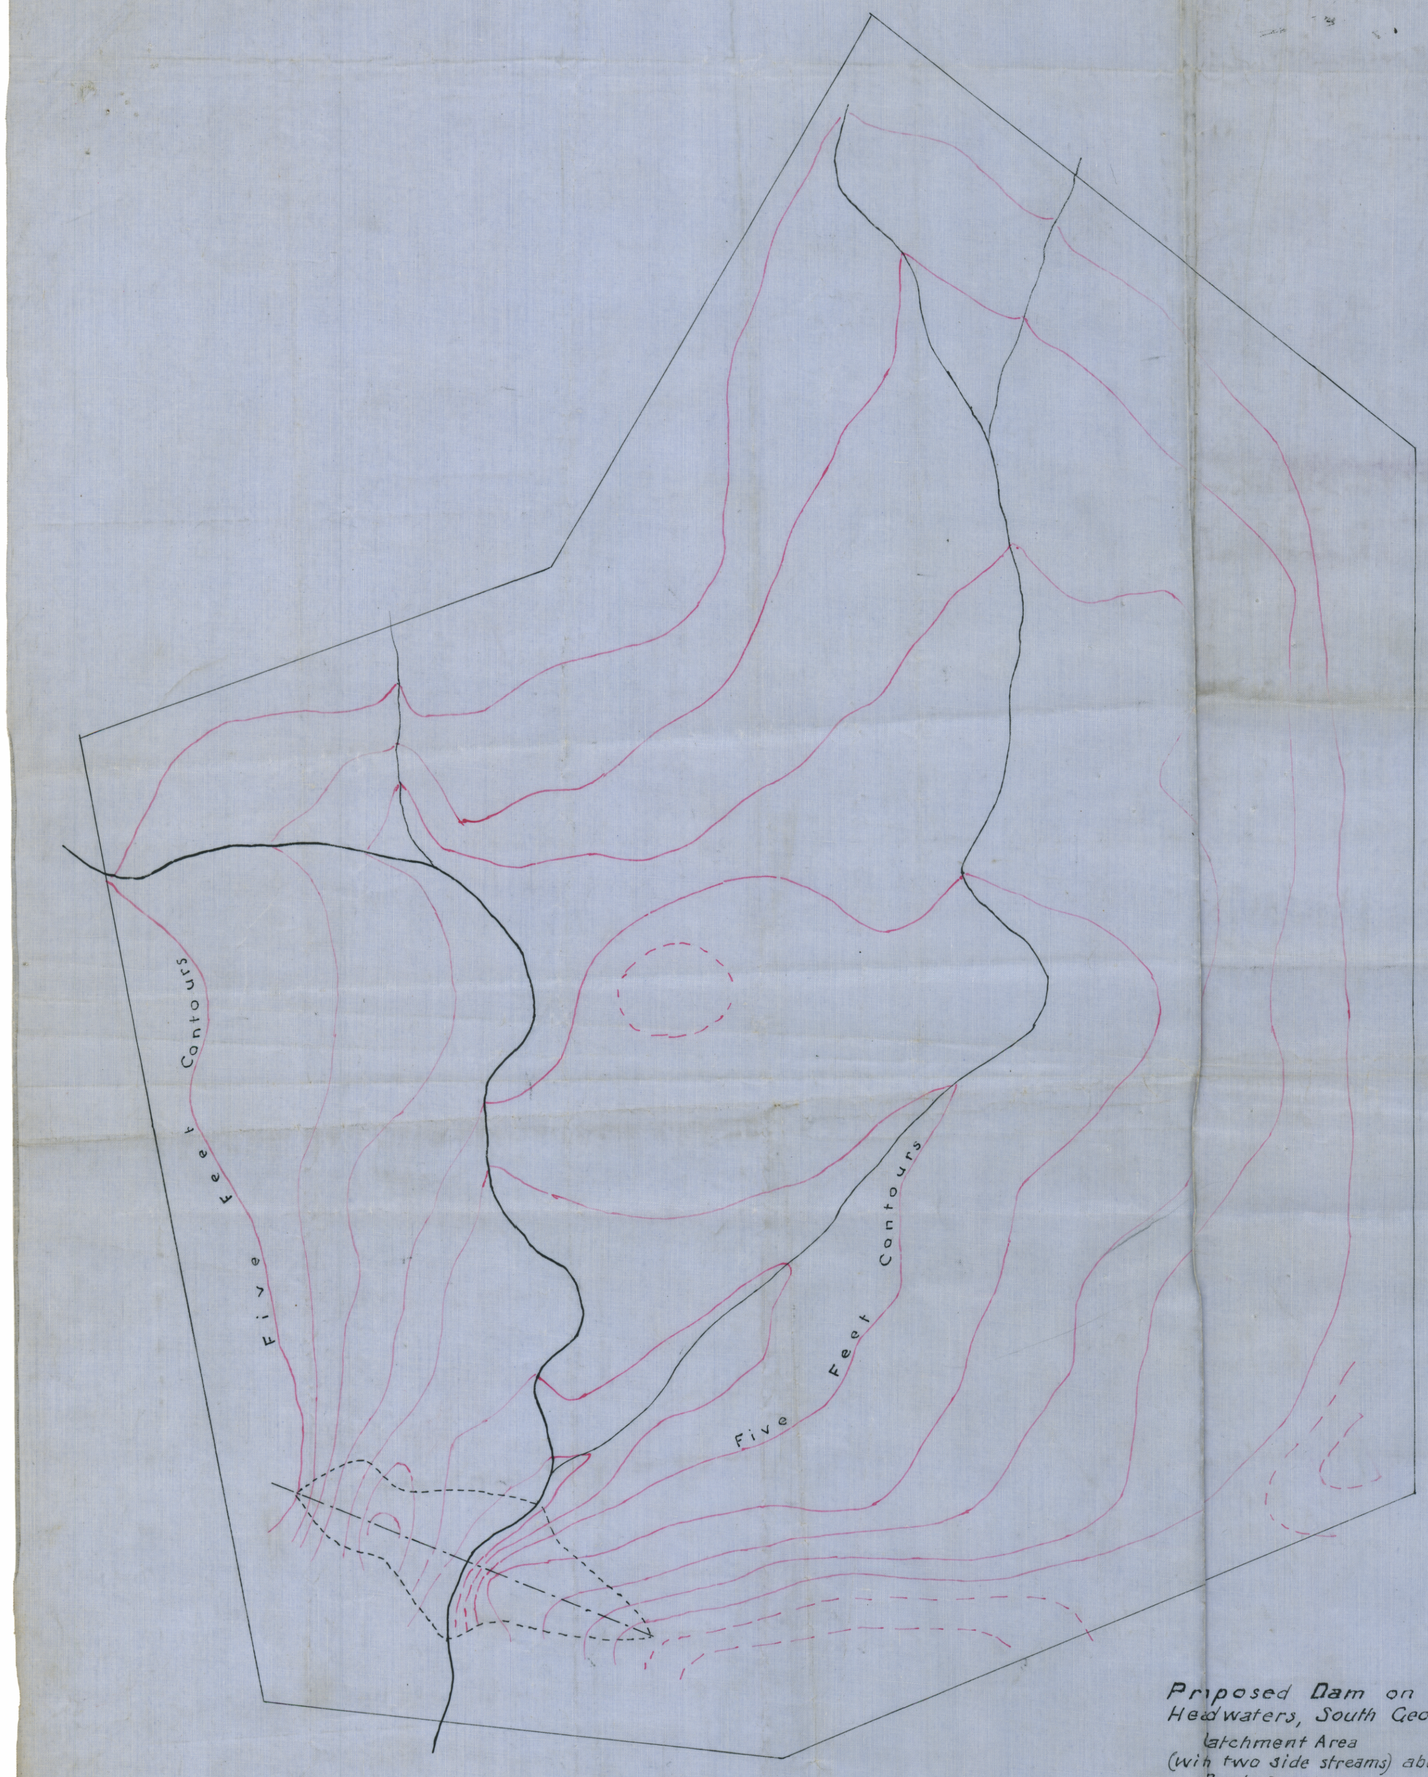

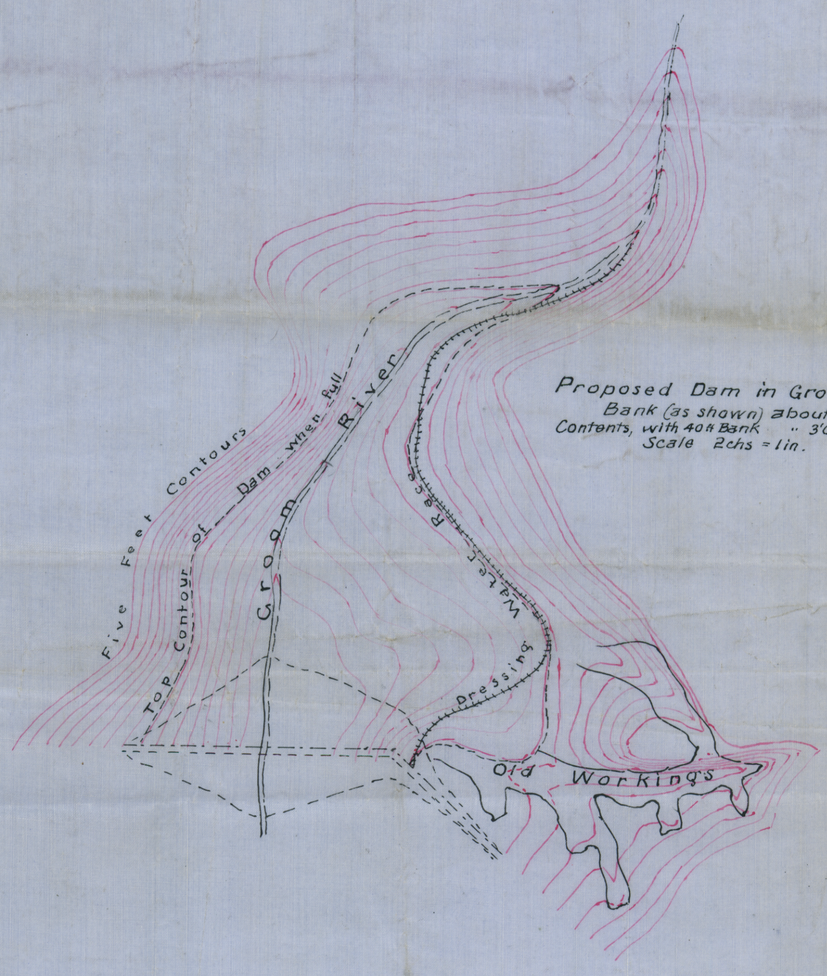

Proposed Dam in Groom
Bank (as shown) about 37,000 cuy4
Contents, with 40ft Bank " 3'063,000 cu ft.
Scale 2chs = 1in.

Proposed Dam on the
Headwaters, South George R.

Catchment Area
(with two side streams) about 8 sq: mls.
Bank (as shown) " 22,000 cu yds.
Contents " " " 20'422,000 cu: ft.
Scale 2 chs = 1 in:

James B. Rudd
15/3/15