


(HAMILTON)
PLAN OF LANGLOH COAL MINE
SHOWING WORKINGS, SECTIONS, AND ASSAYS.

SCALES: PLAN & SECTIONS 20 FEET = 1 INCH
FACE SECTIONS 5 FEET = 1 INCH
WORKINGS SHOWN THUS

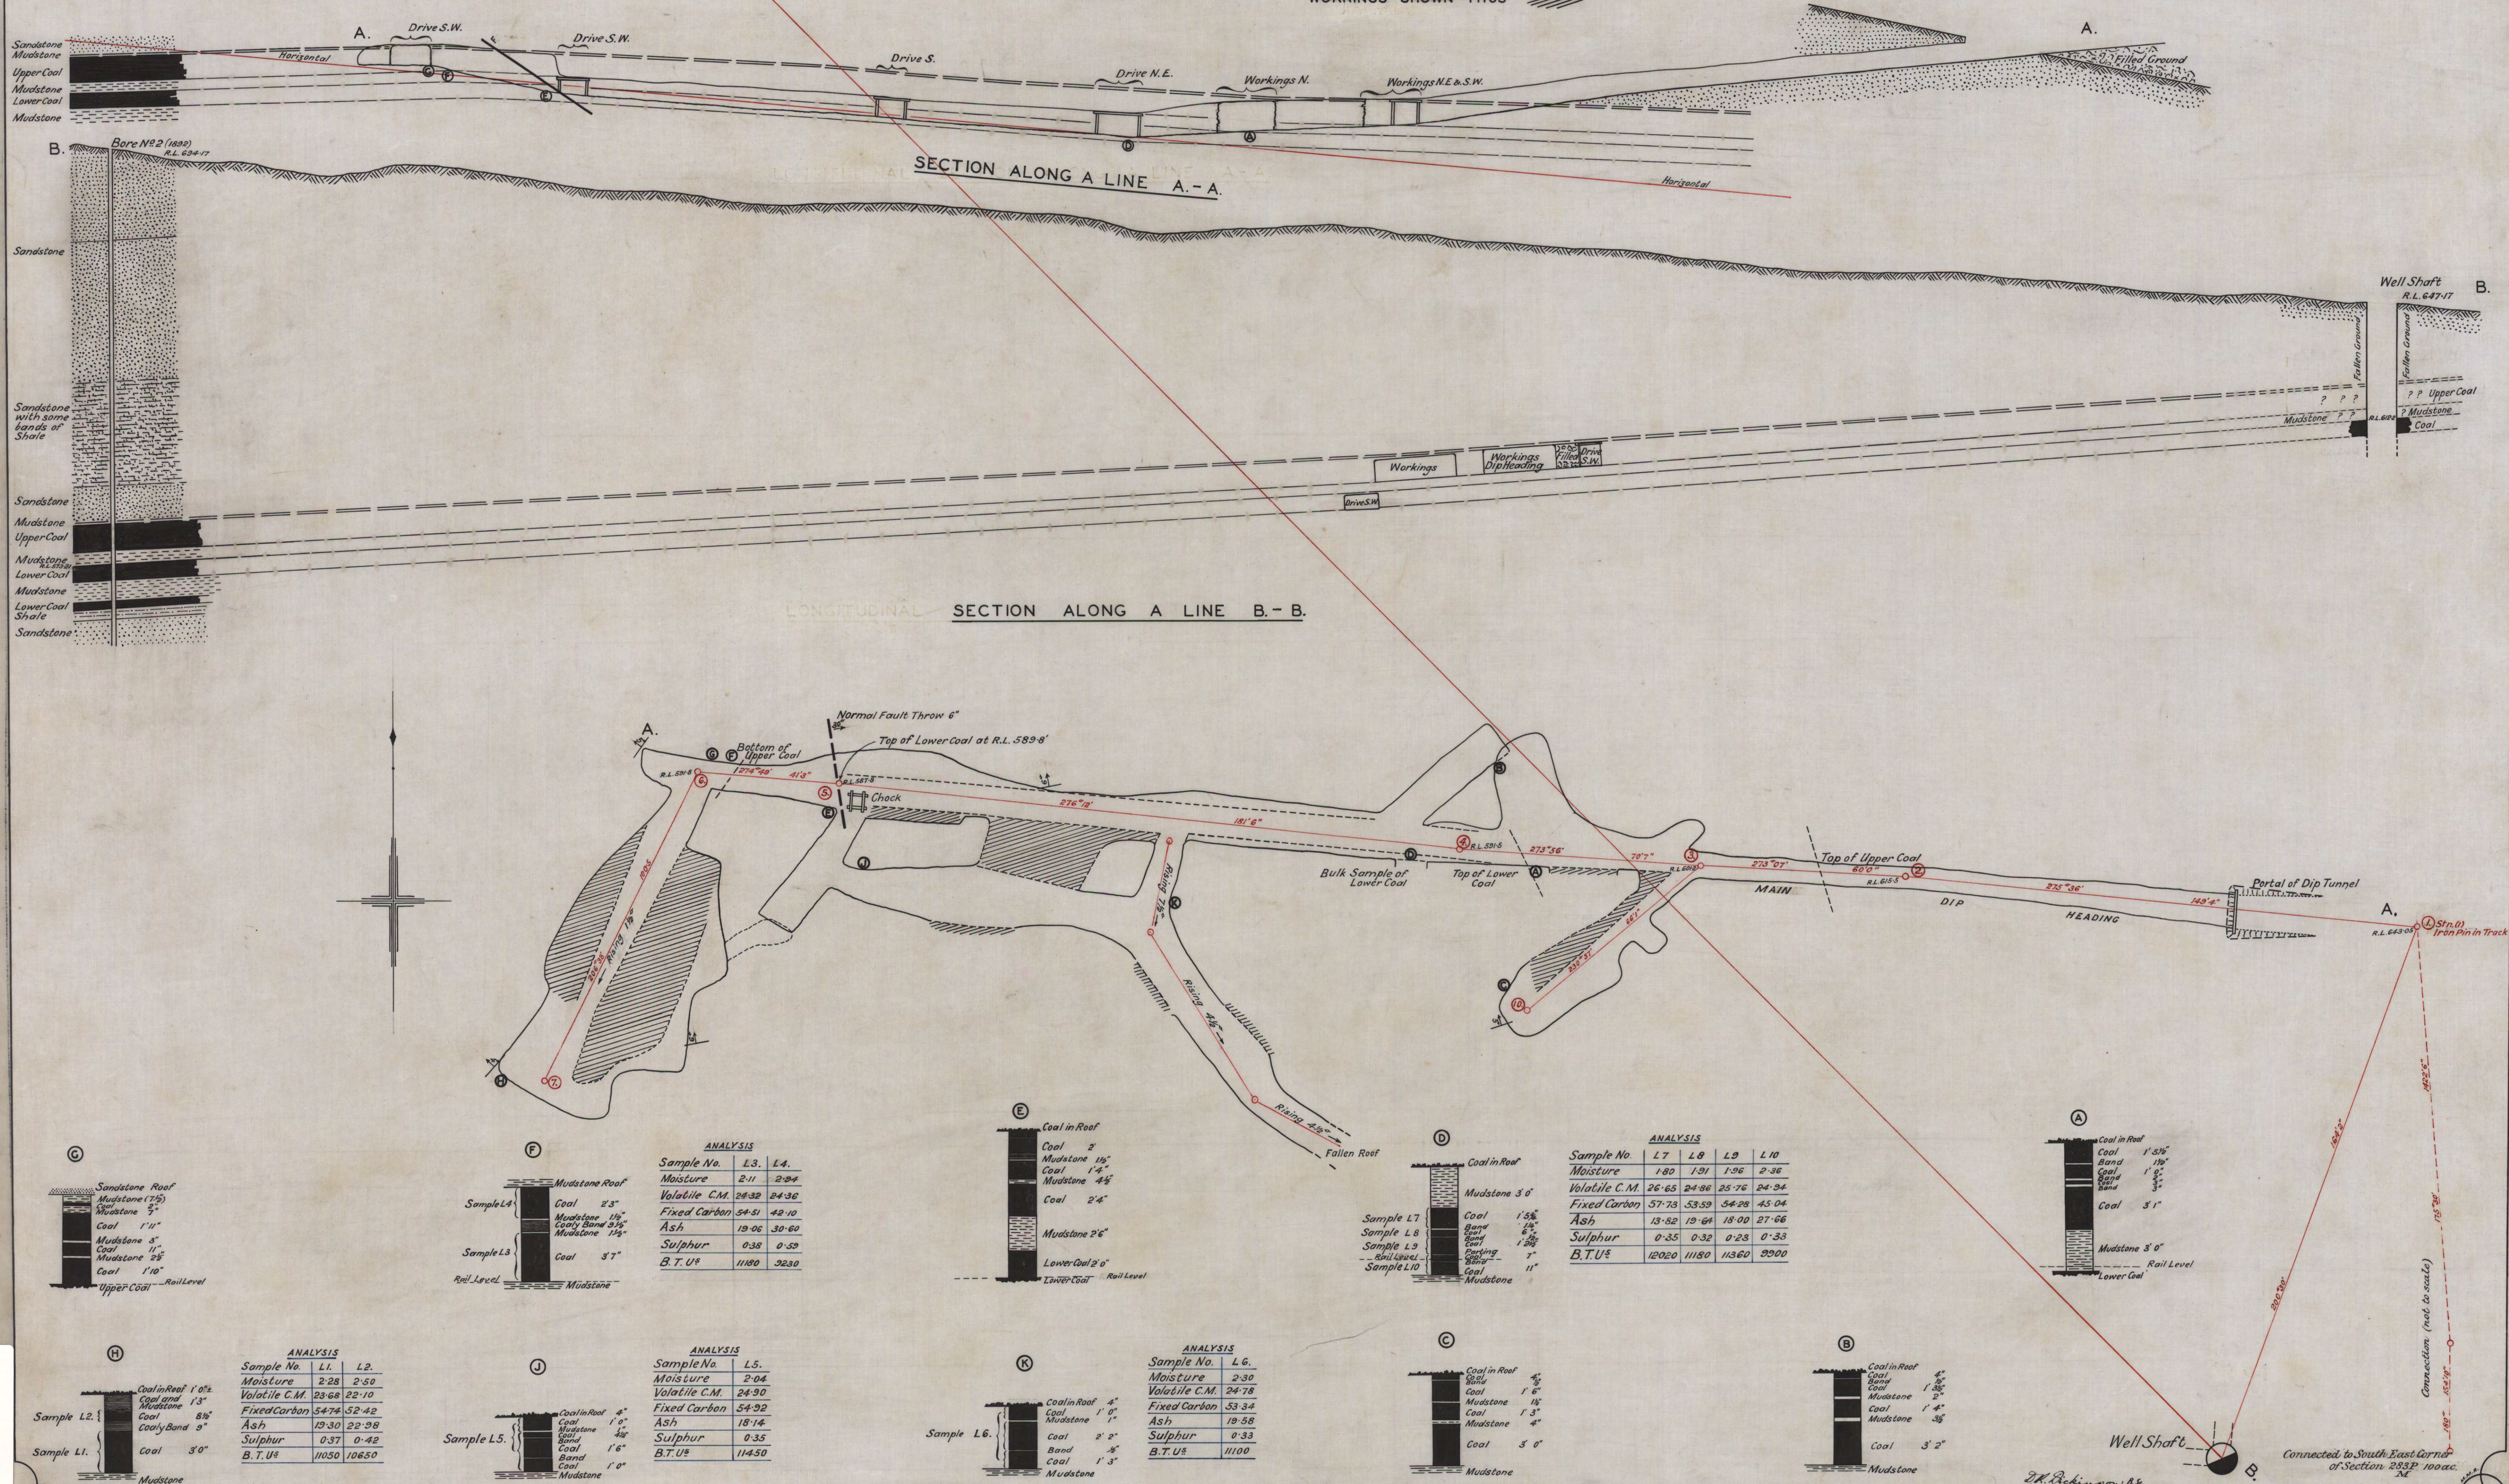

J.H. Robinson & Co.
Extension Office, Dept. of Mines. Date: 11-1-43.

Connected to South East Corner
of Section 283P 100 ac.
N.E.