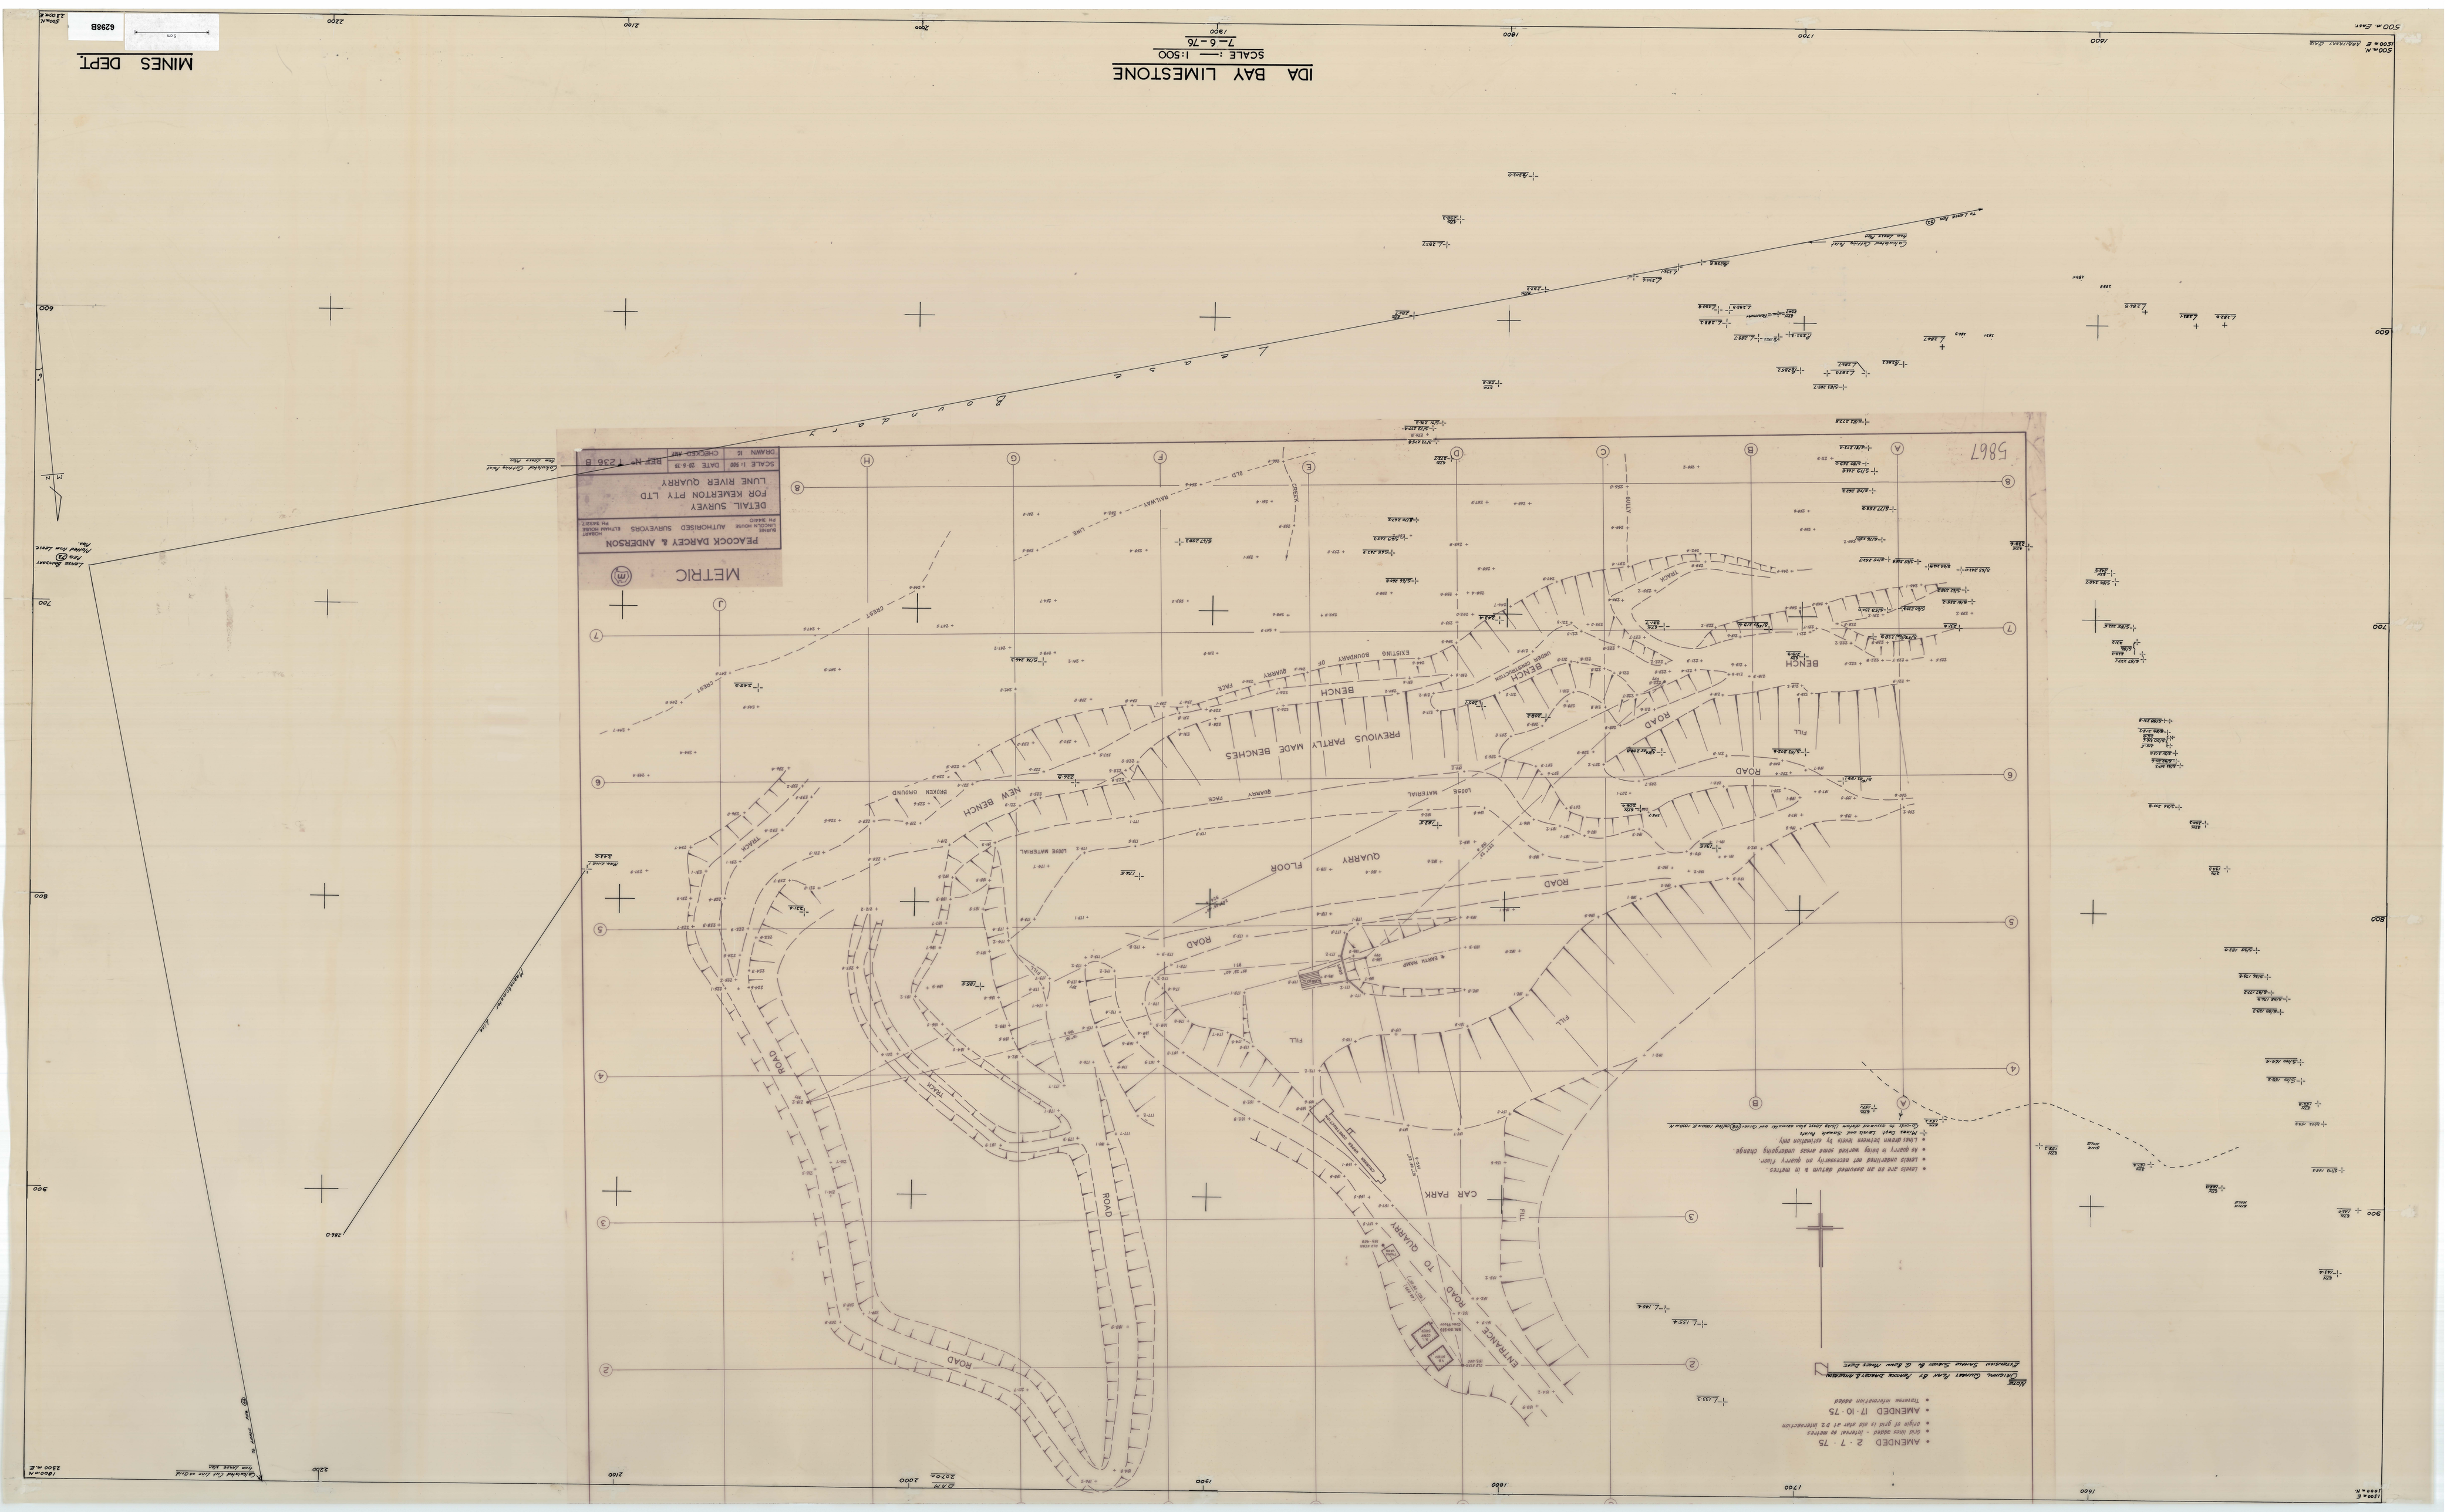
MINES DEPT
6298B
IDA BAY LIMESTONE
SCALE :— 1:500
7-6-76
1900
METRIC
PEACOCK DARCY & ANDERSON
DETAIL SURVEY
FOR KEMERTON PTY LTD
LUNE RIVER QUARRY
SCALE 1:500
DATE 8.8.78
REF-Nº T236 B
DRAWN S.
CHECKED-BY
AMENDED 2·7·75
AMENDED 17·10·75
CAR PARK
ROAD
QUARRY FLOOR
NEW BENCH
PREVIOUS PARTLY MADE BENCHES
BENCH
FILL
ENTRANCE
TO QUARRY
Lunne River
