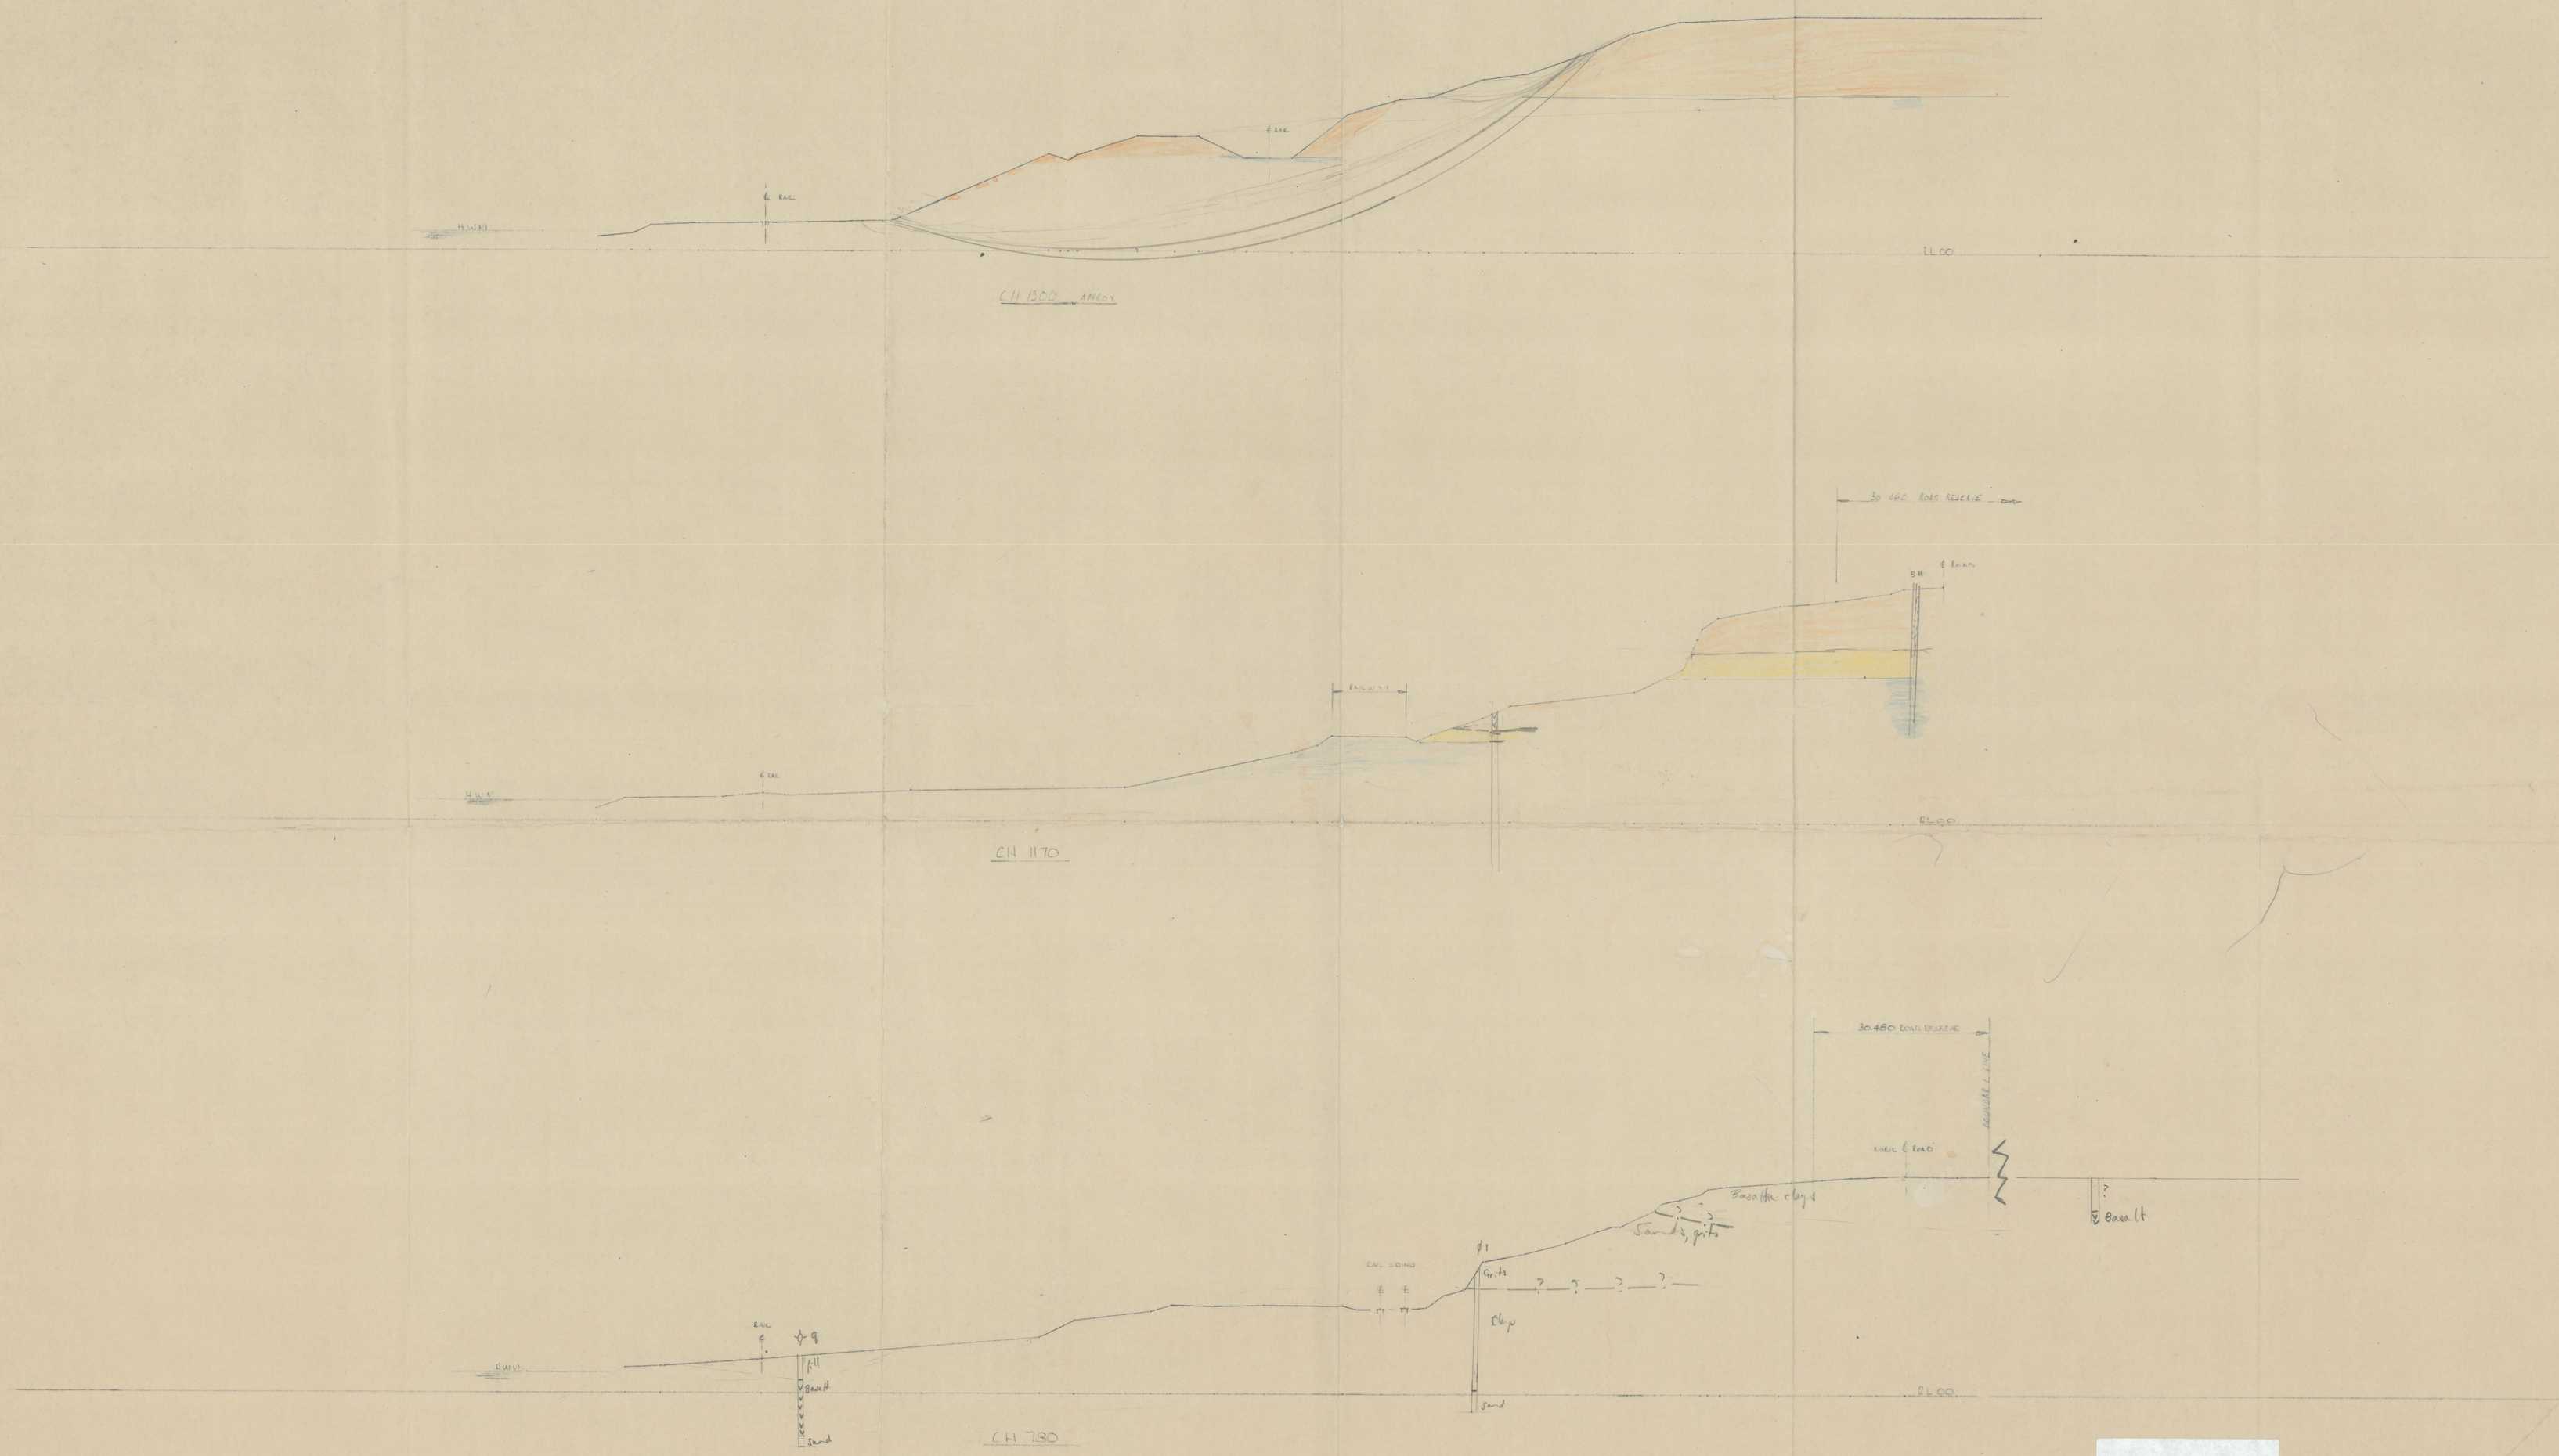

5 cm

NOTE (1) FOR LOCATION SEE 18B-134
(2) LEVELS TAKEN BY G.A. 12-10-77
(3) FOR NATURE SEE GEOL. FILE 21-8-72

6708D

E			
D			
C			
B			
A			
	DATE	AMENDMENTS	AP'D

PORT OF LAUNCESTON AUTHORITY

BELL BAY — X-SECTIONS
LANDSLIP AREAS
(DEPT. OF MINES)

SCALE: 1:500 HORZ & VERT		DATE: 12-10-77	
DESIGNED:		F.B.	L.B.
DRAWN:	G.W.	DATUM:	L.A.T. GEORGETOWN [redacted]
CHECKED:		DRAWING NUMBER	
GENERAL MANAGER		18B — 133	